MONSEN ENG. 100 9-80 MC 1603

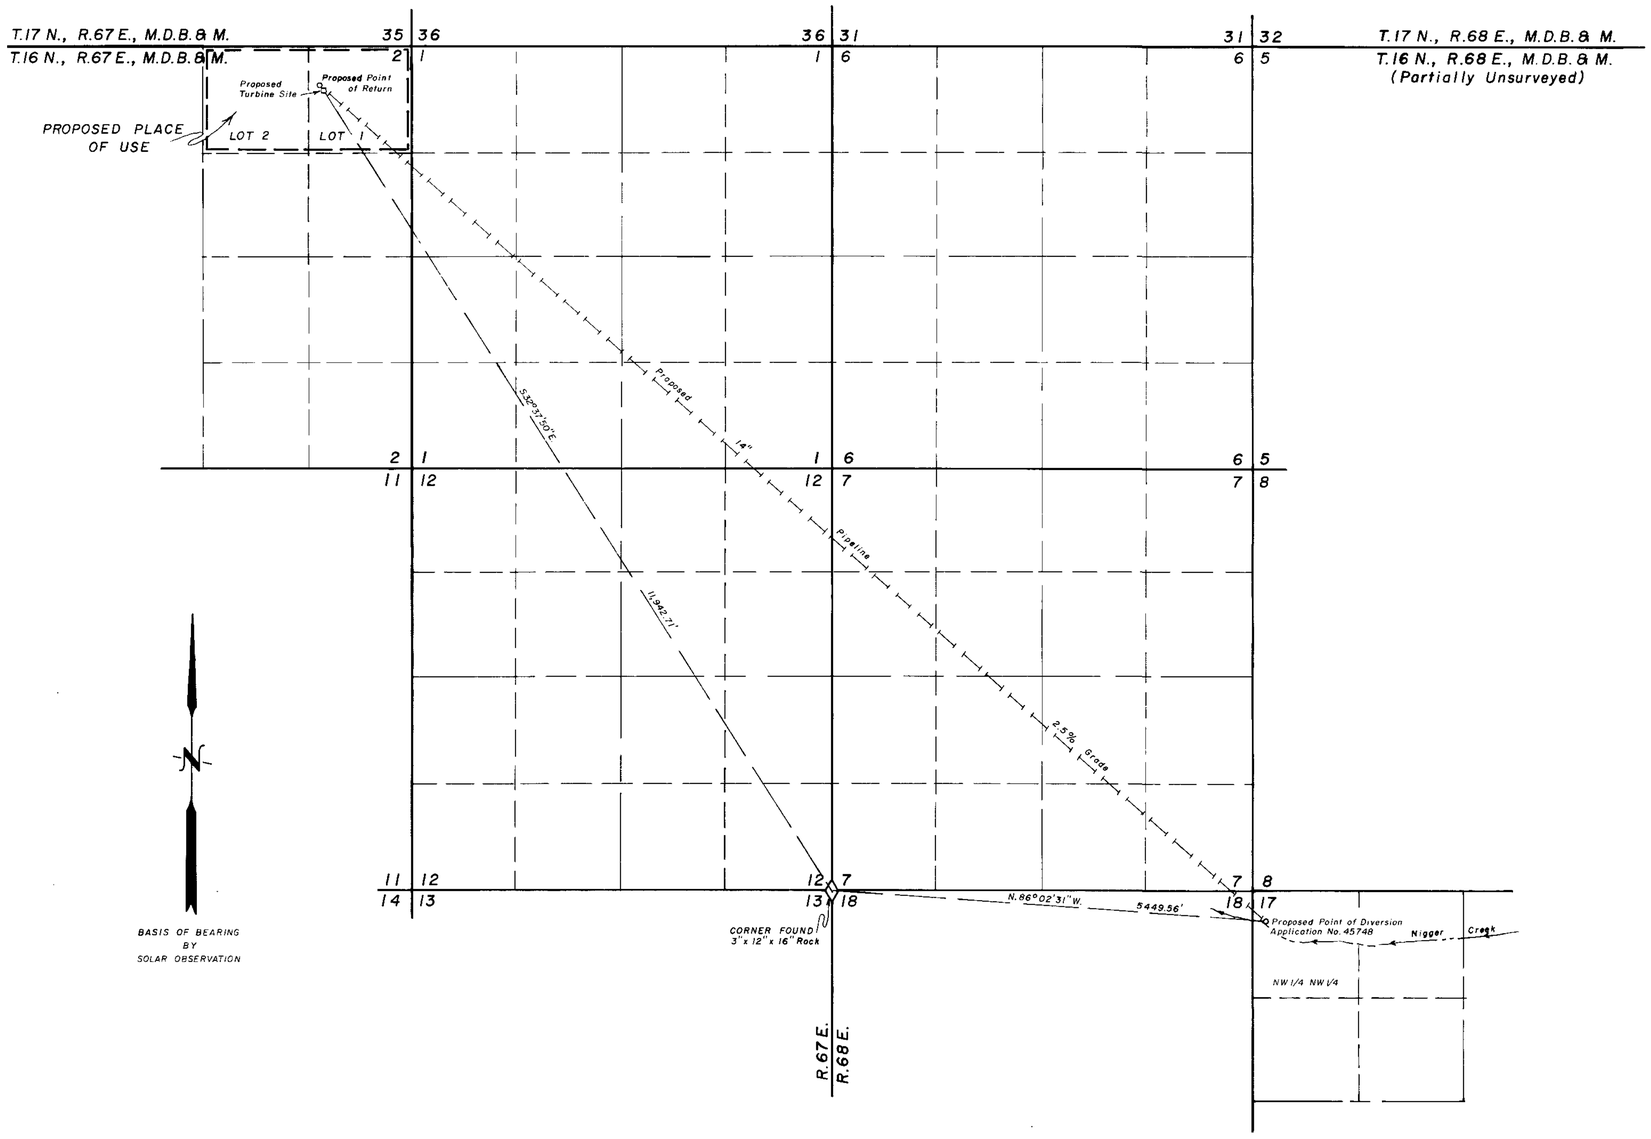

STATE OF NEVADA }
County of White Pine } ss

I, Richard W. Forman, being first duly sworn, depose and say that this map, consisting of one sheet, has been correctly drawn to the designated scale from field notes of a survey made by me on the *17th* day of *August*, 1982; that it truly and correctly represents the proposed location and extent of the works used to divert water from *Nigger Creek* in White Pine County, by *Brent Eldridge, for Hydroelectric purposes. That the proposed point of diversion and return, the location of the turbine site, the approximate size and capacity of the conduit, and the location and the names of all other works or streams which are crossed by or connected with said works, are fully and correctly designated thereon.*

Richard W. Forman
State Water Right Surveyor

Subscribed and sworn to before me this 29th day of *September, 1982*.

Marcia Forman
Notary Public in and for White Pine County, Nevada

MARCIA FORMAN
Notary Public - State of Nevada
White Pine County, Nevada
Commission Expires Feb. 19, 1984

0 1000 2000 3000 4000
SCALE 1" = 1000'

SURVEYED & MAPPED BY
BOUNDY & FORMAN, INC.
ELY, NEVADA
SEPTEMBER, 1982

MAP TO ACCOMPANY
APPLICATION TO APPROPRIATE WATER

FOR *HYDROELECTRIC*

BY *BRENT ELDRIDGE*

FROM *NIGGER CREEK*

45748 → 45748