Cultural Tabulation

S. L.	Sect.	T.N.	R.E.	Harvest	Diversified Pasture
NW NE	2	31	51	13.18	2.59
NE NE	2	31	51	26.42	1.69
SW NE	2	31	51	18.48	2.18
SE NE	2	31	51	34.66	5.15
NE SE	2	31	51	4.51	
NW NW	1	31	51	10.23	
SW NW	1	31	51	29.02	8.10
SE NW	1	31	51	3.21	0.31
NW SW	1	31	51	10.20	0.45
NE SW	1	31	51	0.46	1.53
		TOTAL		150.37	22.0

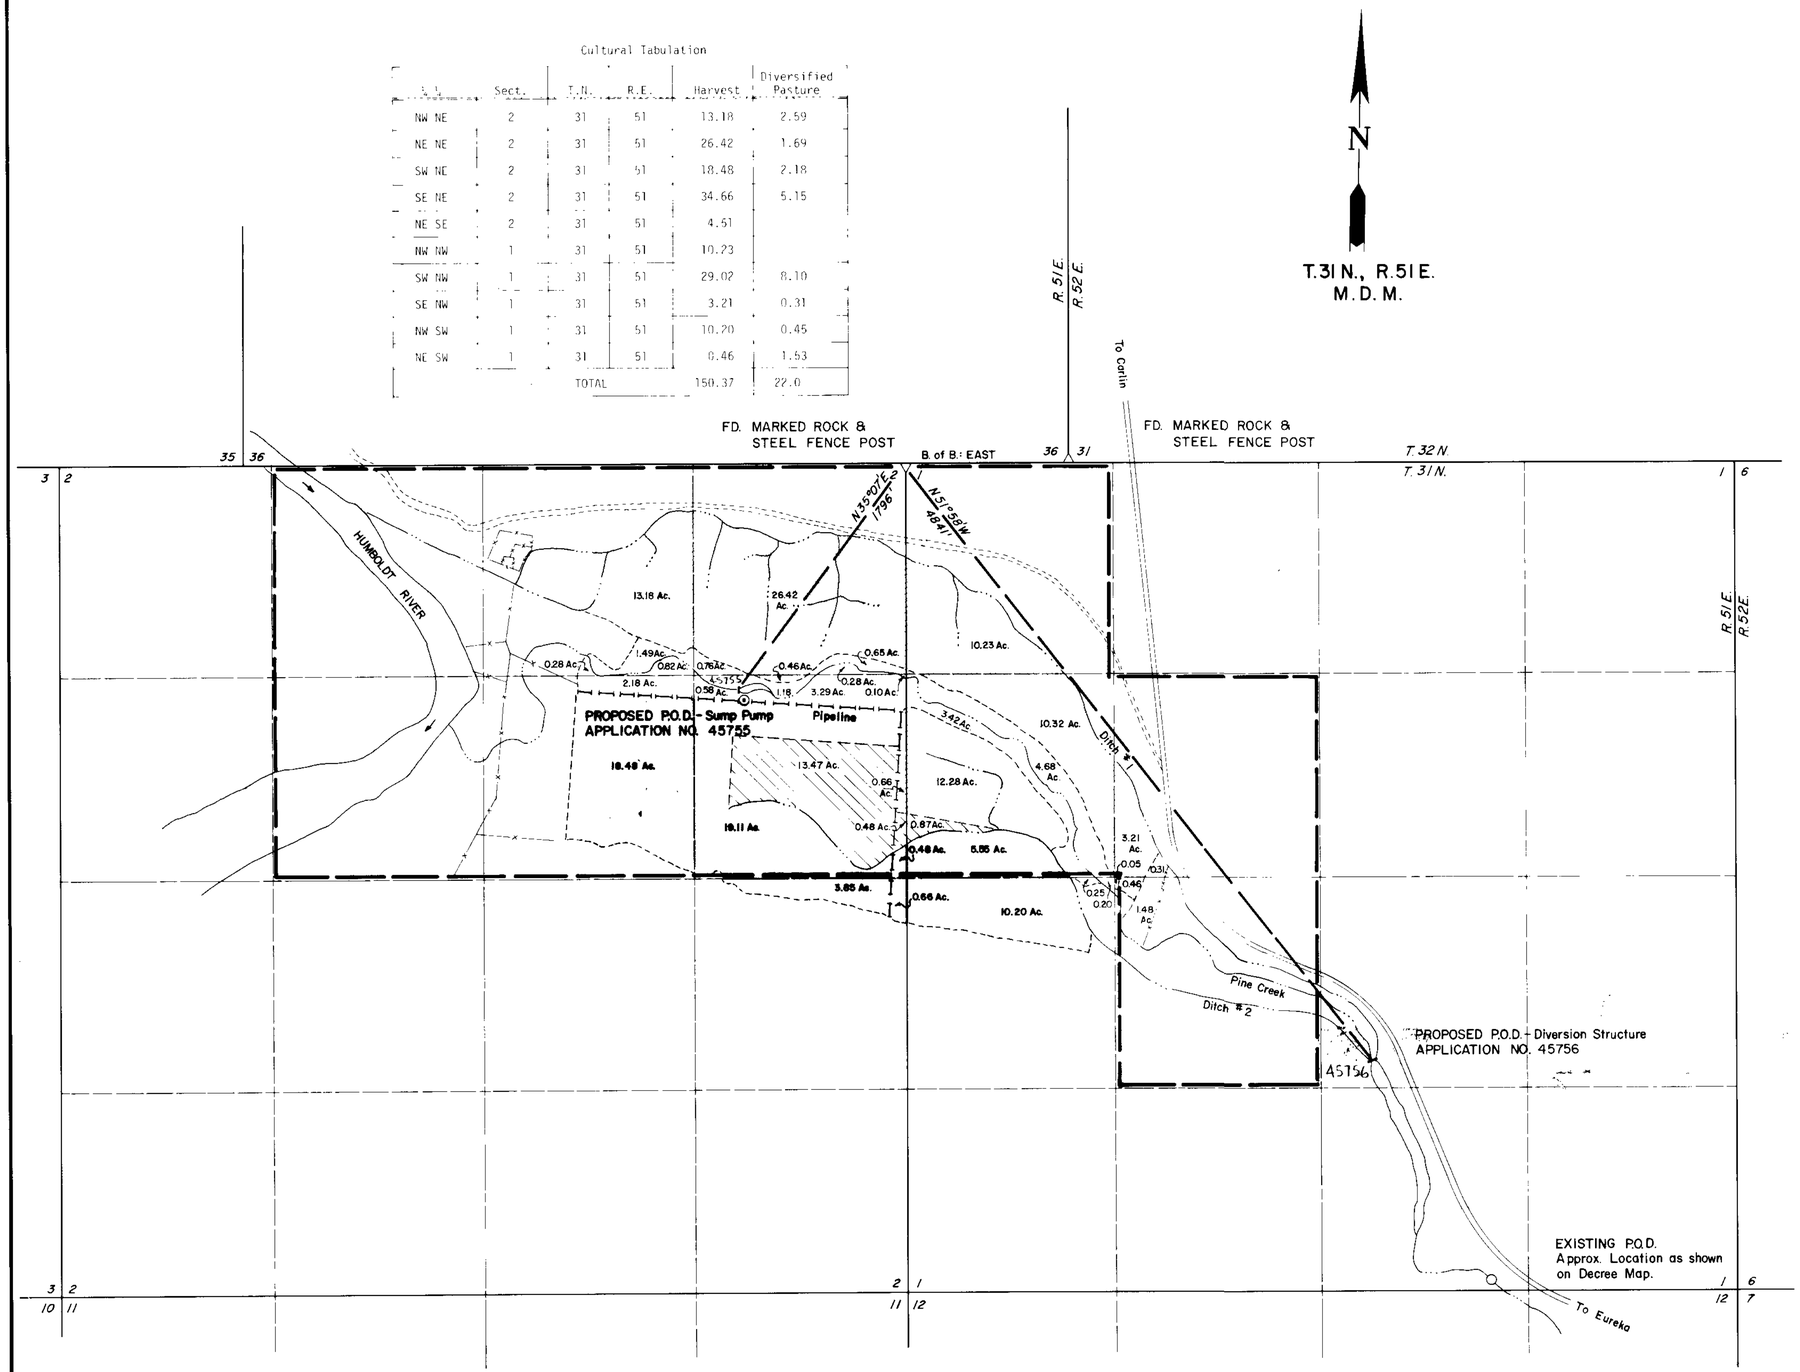

STATE OF NEVADA }
COUNTY OF ELKO } ss.

I, William A. Nisbet, being first duly sworn, depose and say that this map, consisting of one sheet, has been correctly drawn to the designated scale from field notes of a survey, made under my supervision and direction, on the 10 day of JANUARY, 1980; that it truly and correctly represents the proposed location and extent of the works used to divert water from PINE CREEK in EUREKA COUNTY by HAROLD & LEORA J. LUND & CALVIN DEAN STITZEL & RITA ANN STITZEL for DECREED PURPOSES. That the proposed points of diversion, the approximate location and size of the diverting channel, all reservoirs or basins, the location and names of all other works which will cross or connect with the proposed works, and the boundary of all lands, showing by 40-acre subdivisions the areas proposed to be irrigated, are fully and correctly shown thereon.

William A. Nisbet
STATE WATER RIGHT SURVEYOR NO. 4[illegible]

REGISTERED LAND SURVEYOR STATE OF NEVADA

Subscribed and sworn to before me this 14th day of June, 1982.
Notary Public in and for Elko County, Nevada.

Leora Bernadot

LEORA BERNADOT
Notary Public State of Nevada
Elko County, Nevada
My appointment expires May 2, 1986

BASIS OF BEARINGS: North line of Section 1 T31N R51E MDM and G.L.O. Survey Plat approved March 15, 1905.

LEGEND

- DIVERSIFIED PASTURE - FLOOD IRRIGATION ONLY
- HARVEST - FLOOD IRRIGATION ONLY
- HARVEST - SPRINKLE IRRIGATION ONLY
- HARVEST - SPRINKLE & FLOOD IRRIGATION COMBINED
- EXISTING PLACE OF USE - BRACKETS DESCRIBED IN DECREE

0 510' 1020' 1530' 2040' 2550'
SCALE: 1" = 510'

FILED
STATE ENGINEER'S OFFICE

NO.	BY	DATE	DESCRIPTION	CHK'D	APP'D

REVISIONS

DRAWN BY W.L.S./W.A.S. APPROVED BY
JOB NO. 2278-001 DATE JUNE 1982

APPLICATION TO CHANGE THE PLACE OF USE
AND
POINT OF DIVERSION OF A PORTION
OF PROOF NO. 00301

HAROLD LUND & LEORA J. LUND
AND
CALVIN DEAN STITZEL & RITA ANN STITZEL
PINE CREEK
DECREED PURPOSES

CHILTON ENGINEERING CHARTERED
ELKO, NEVADA RENO, NEVADA

W82015 1/1

45756 45755