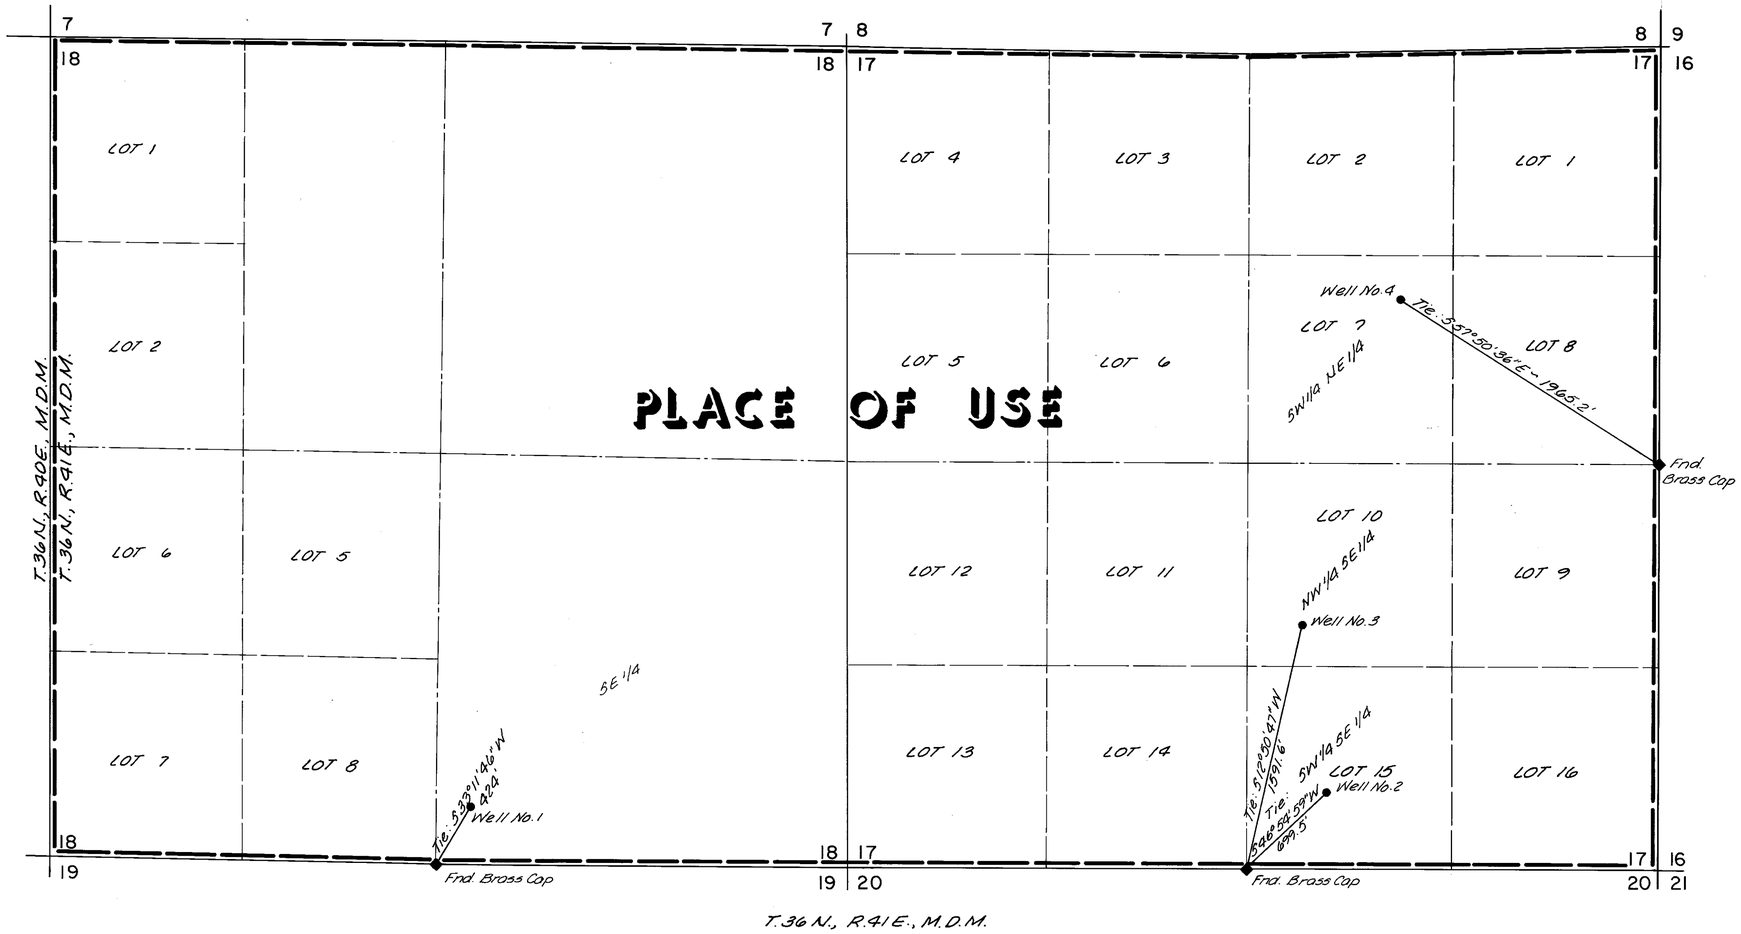

SCALE: 1" = 500'

Basis of Bearings:
U.S.G.S. - Triangulation Station
Rise to Kell

STATE OF NEVADA
COUNTY OF WASHOE

I, Richard W. Arden, being first duly sworn, depose and say that this map, consisting of 1 sheet numbered from 1 to 1, inclusive, has been correctly drawn to the designated scale from field notes of a survey made by me, or under my supervision and direction, between the 6th day of April, and the 10th day of May, 1982; that it truly and correctly represents the proposed location and extent of the works used to divert water from an Underground source in Humboldt County, by Pinson Mining Company for Mining, Processing and Domestic Purposes. That the proposed point of diversion and return, the location of the mill and mine, the approximate size and capacity of the conduit, and the location and names of all other works or streams which are crossed by or connected with said works, are fully and correctly designated hereon.

Richard W. Arden
State Water Right Surveyor No. 307

Subscribed and sworn before me this 9th day of June 1982.

Carol Ann Adams
Notary Public

CAROL ANN ADAMS
Notary Public - State of Nevada
Washoe County
My Appointment Expires June 25, 1983

45770 CERTIFICATE No. 13073 ISSUED 10-14-91

500' 0 500' 1000'

45769-70-71-72

FILED
JUN 10 1982
STATE ENGINEER'S OFFICE

MAP
TO ACCOMPANY APPLICATION
TO APPROPRIATE WATER
FOR MINING PROCESSING & DOMESTIC PURPOSES
BY PINSON MINING COMPANY
FROM AN UNDERGROUND SOURCE
IN HUMBOLDT COUNTY, NEVADA

sea ENGINEERS/PLANNERS
950 INDUSTRIAL WAY
SPARKS, NEVADA

JOB NO. 563-002-821
DATE June 1982
DR. CS/KW

45772 45771 45770 45769

76438