Bonnie Kadamowy
Notary Public in and for
Washoe County, Nevada

BONNIE KORDOMOWY
NOTARY PUBLIC - NEVADA
LYON COUNTY
My Appt. Expires July 16, 1994

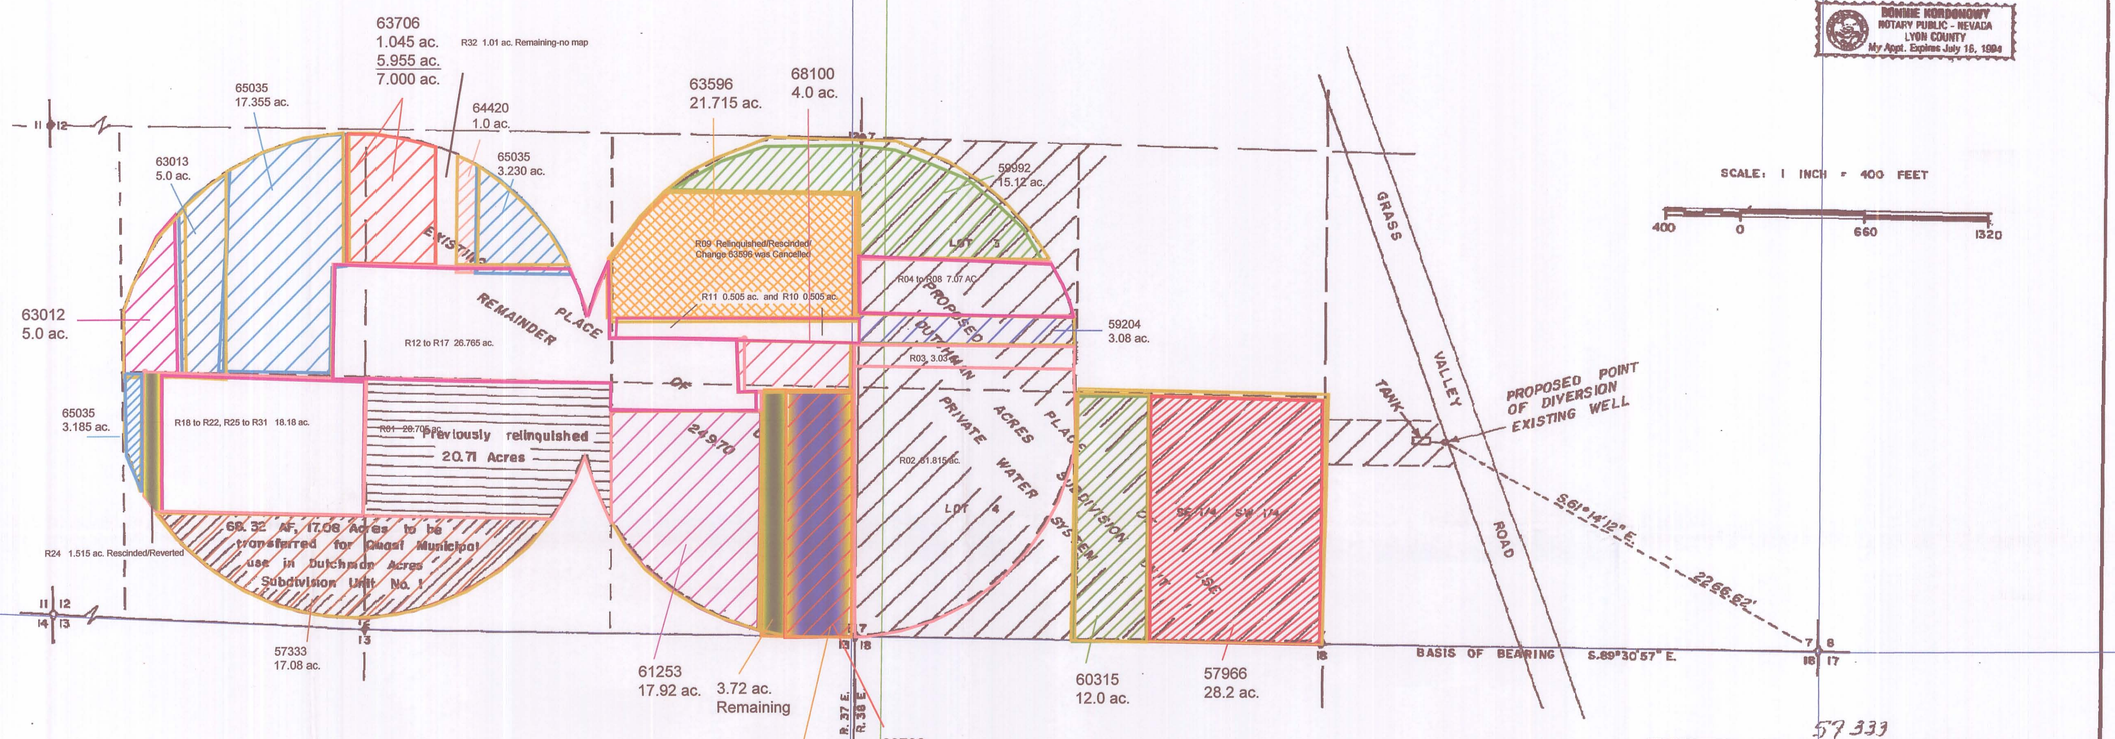

SCALE: 1 INCH = 400 FEET

400 0 660 1320

- Areas stripped by change application
- Areas Relinquished R01 to R08, R10 to R22, R25 to R32
- Areas reverted by withdrawal/rescinded/reverted to base right still remaining or in limbo
- Areas cancelled for failure to comply with permit terms
- ~~Stripped by Change Applications that were later withdrawn~~ with reversion to POU and refiled into one application and permitted

FILED
MAR 24 1992
STATE ENGINEER'S OFFICE

57333

MAP
TO ACCOMPANY APPLICATION
TO CHANGE MANNER AND PLACE OF USE
OF PORTION OF APPLICATION NO. 45775
BY
GARRETT VAN DIEST, INC.
FOR
QUASI MUNICIPAL PURPOSES
FROM
AN UNDERGROUND SOURCE

BIG E, INC., 750 W. PUEBLO ST., RENO, NV., 89509 | 92.03.06

57333

45775 Composite Stripping Map with all Relinquishments and Change Applications, Withdrawals, and Reversions To Date of 10/19/2015 by R.L. Oliver