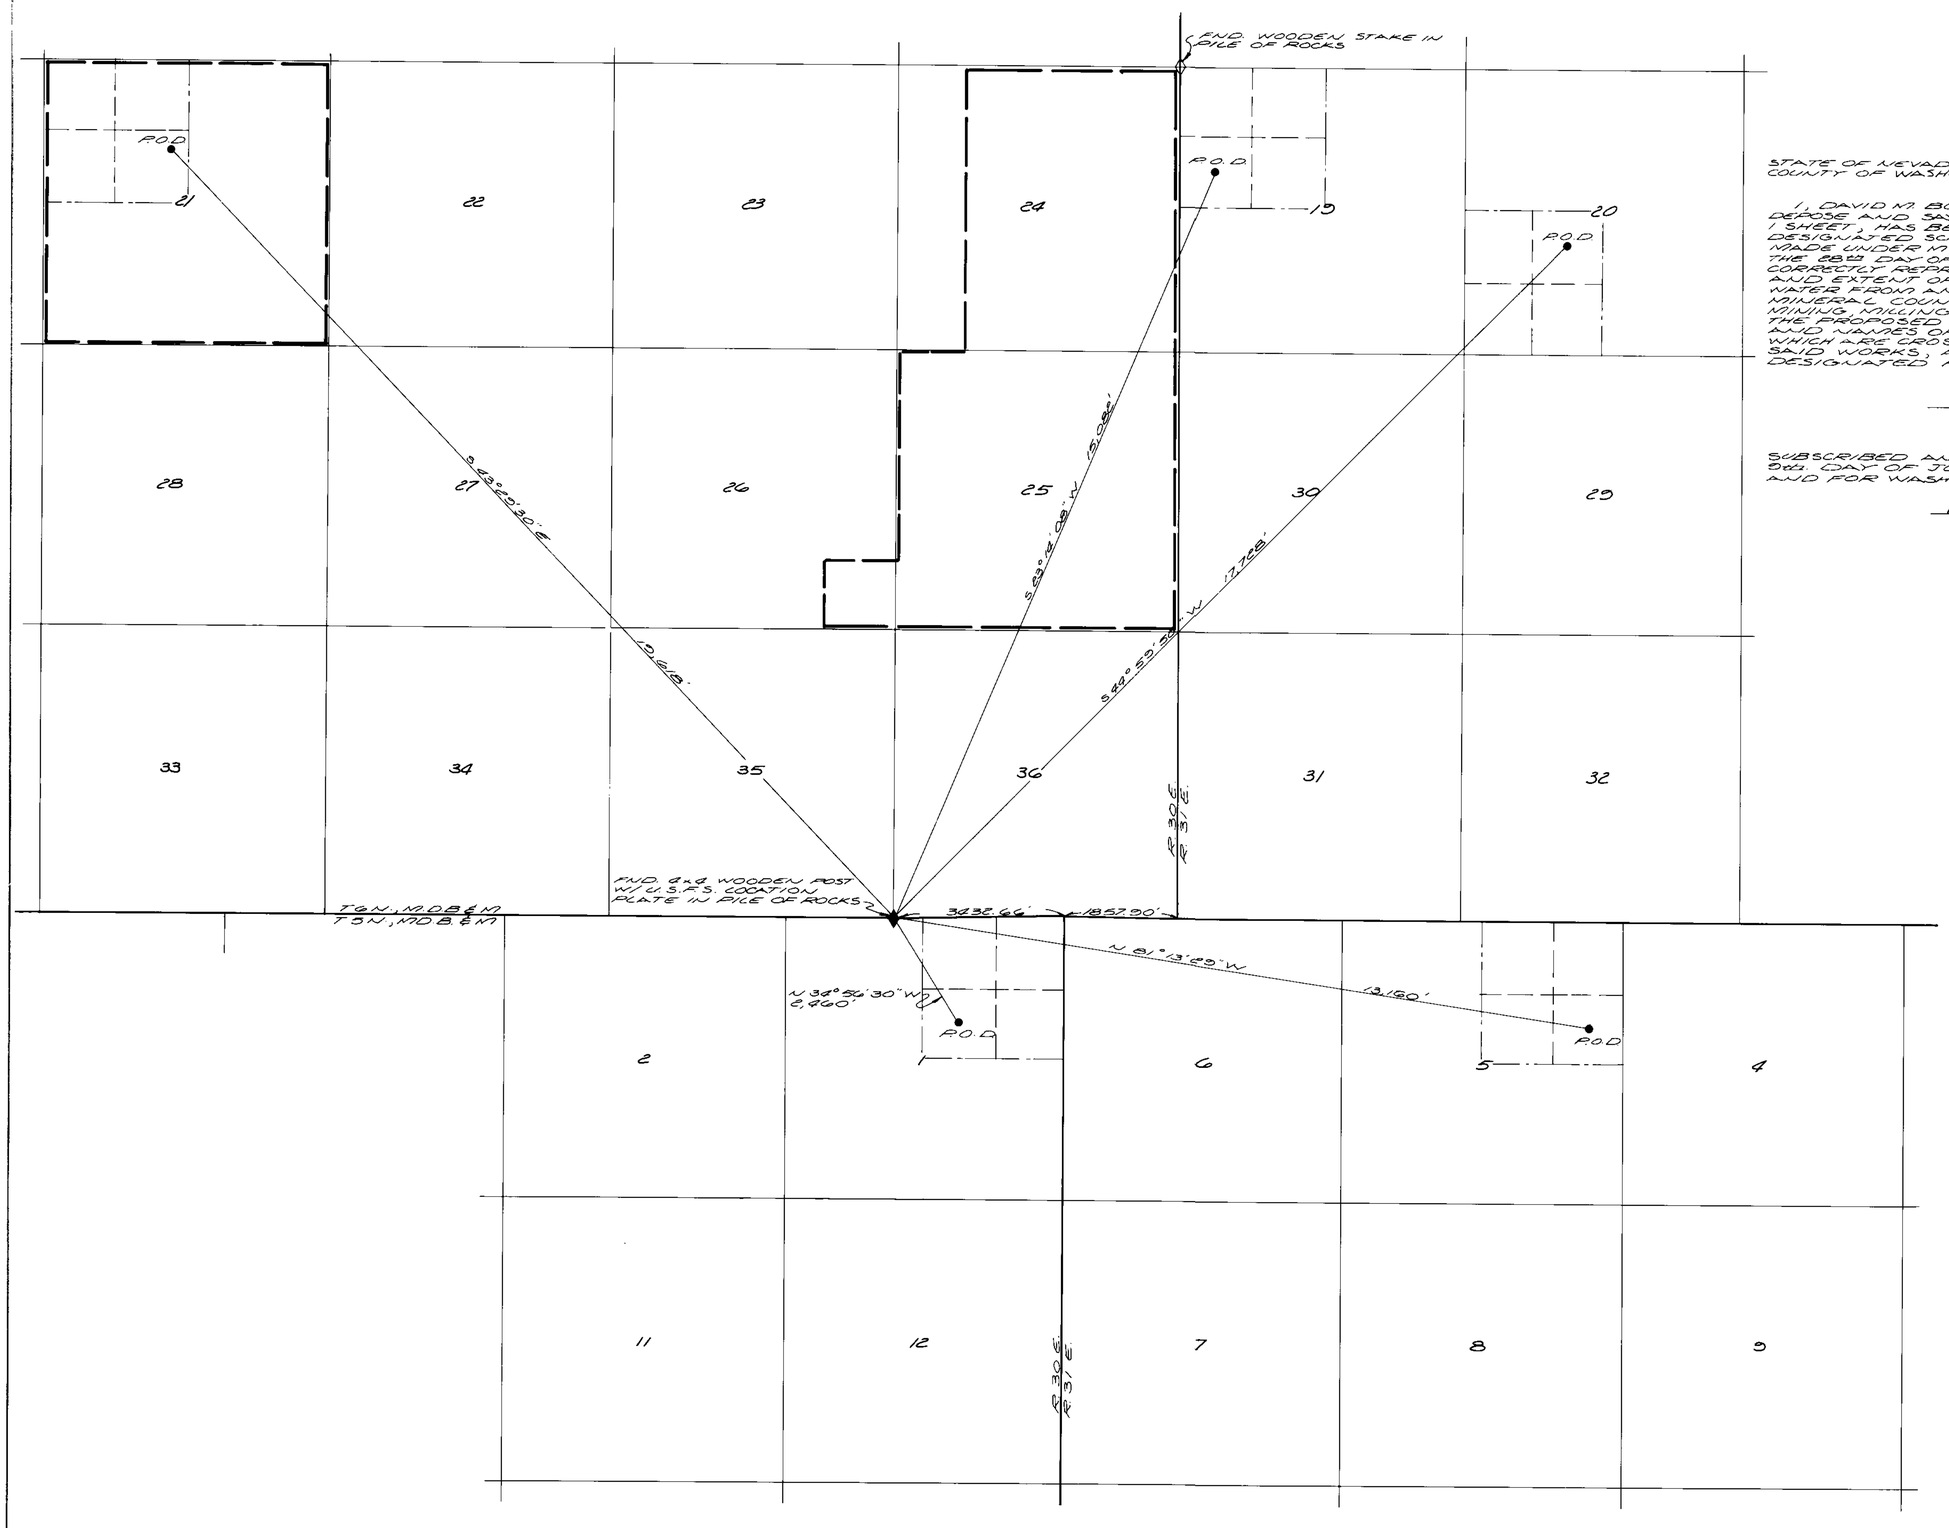

STATE OF NEVADA
COUNTY OF WASHOE S.S.

I, DAVID M. BOYER, BEING FIRST DULY SWORN, DEPOSE AND SAY THAT THIS MAP, CONISTING OF 1 SHEET, HAS BEEN CORRECTLY DRAWN TO THE DESIGNATED SCALE FROM NOTES OF A SURVEY MADE UNDER MY SUPERVISION AND DIRECTION THE 28th DAY OF MAY, 1982; THAT IT TRULY AND CORRECTLY REPRESENTS THE PROPOSED LOCATION AND EXTENT OF THE WORKS USED TO DIVERT WATER FROM AN UNDERGROUND SOURCE IN MINERAL COUNTY, BY SEREMIN, INC. FOR MINING, MILLING AND DOMESTIC PURPOSES. THAT THE PROPOSED POINT OF DIVERSION, THE LOCATION AND NAMES OF ALL OTHER WORKS OR STREAMS WHICH ARE CROSSED BY OR CONNECTED WITH SAID WORKS, ARE FULLY AND CORRECTLY DESIGNATED HEREON.

David M Boyer
STATE WATER RIGHT SURVEYOR

SUBSCRIBED AND SWORN TO BEFORE ME THIS 9th. DAY OF JUNE, 1982. NOTARY PUBLIC IN AND FOR WASHOE COUNTY, NEVADA.

Donna L. Chouteau
NOTARY PUBLIC

N

0 1500 3000 4500 6000
SCALE: 1" = 1500'

BASIS OF BEARING: MAGNETIC DECLINATION 17° EAST

45777 THRU 45781

FILED
JUN 11 1982
STATE ENGINEER'S OFFICE

MAP TO ACCOMPANY APPLICATION TO APPROPRIATE WATER FROM AN UNDERGROUND SOURCE BY SEREMIN, INC. FOR MINING, MILLING AND DOMESTIC PURPOSES IN MINERAL COUNTY, NEVADA

Prepared by: OMNI — MEANS, Ltd.
Engineers and Planners
777 W. Second Street
Reno, Nevada 89503

45779 45778 45777