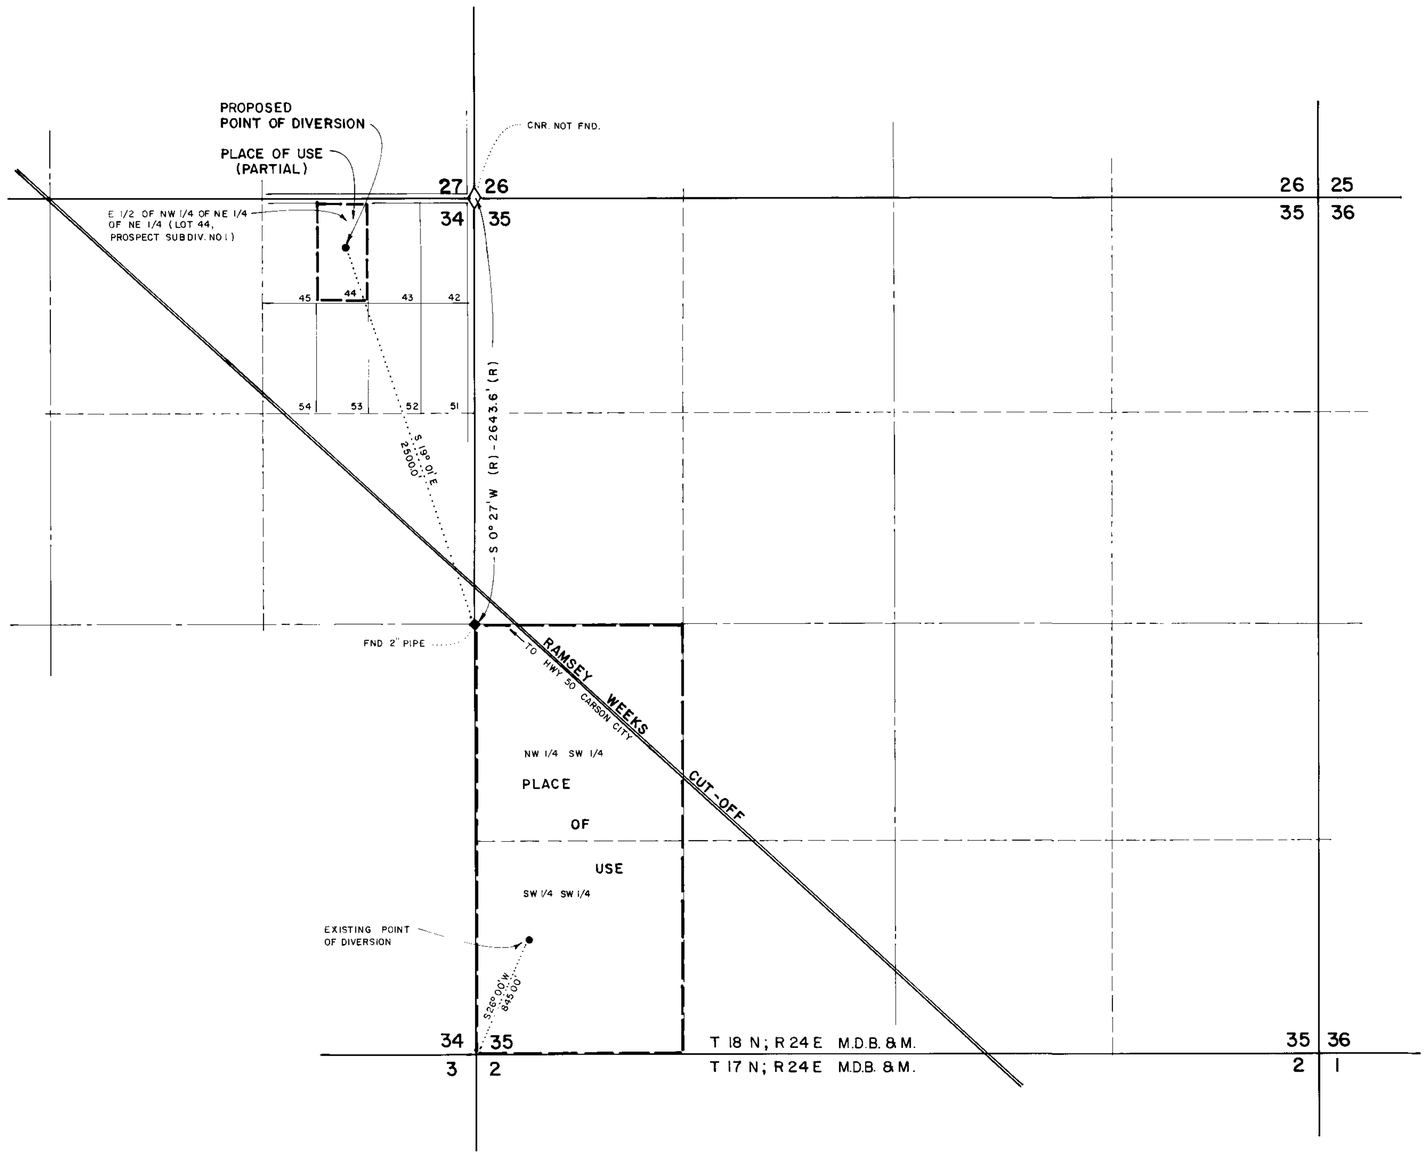

STATE OF NEVADA
CARSON CITY } S.S.

I, *PAUL LUMOS*, BEING FIRST DULY SWORN, DEPOSE AND SAY THAT THIS MAP, CONSISTING OF ONE SHEET HAS BEEN CORRECTLY DRAWN TO THE DESIGNATED SCALE FROM FIELD NOTES OF A SURVEY MADE UNDER MY SUPERVISION AND DIRECTION, THE 25 TH DAY OF MARCH 1980; THAT IT TRULY AND CORRECTLY REPRESENTS THE PROPOSED LOCATION AND EXTENT OF THE WORKS USED TO DIVERT WATER FROM UNDERGROUND SOURCE, IN LYON COUNTY, BY LUMOS AND ASSOCIATES INC. AND TENAYA LAND AND DEVELOPMENT COMPANY FOR QUASI-MUNICIPAL PURPOSES. THAT THE PROPOSED POINT OF DIVERSION, THE LOCATION AND NAMES OF ALL OTHER WORKS, AND THE BOUNDARY OF ALL LANDS SHOWN BY 40 ACRE SUBDIVISIONS, THE AREAS PROPOSED TO BE USED, ARE FULLY AND CORRECTLY DESIGNATED THEREON.

Paul Lumos

PAUL LUMOS NO.421

NOTARY PUBLIC

SUBSCRIBED AND SWORN TO BEFORE ME THIS 9TH. DAY OF JUNE, 1982
NOTARY PUBLIC IN AND FOR CARSON CITY, NEVADA

Marge K. Lozonne

NOTARY PUBLIC

BASIS OF BEARING

THE BASIS OF BEARING FOR THIS SURVEY IS THE EAST LINE OF THE NE 1/4 SECTION 34, T18N, R24E, AS SHOWN ON THE RECORDED MAP FOR PROSPECT SUBDIVISION NO. 1 FILE NO. 70164 LYON COUNTY, NEVADA; i.e. S 0° 27' W

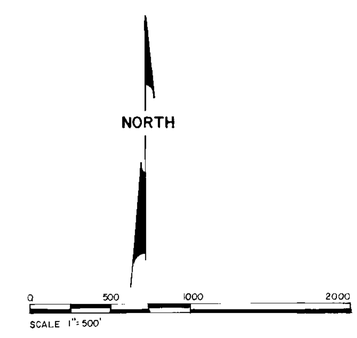

55230

FILED
JUN 16 1982
STATE ENGINEER'S OFFICE

MAP TO ACCOMPANY
CHANGE POINT OF DIVERSION AND PLACE OF USE
FOR QUASI MUNICIPAL USE
UNDER EXISTING RIGHT 39060
BY LUMOS and ASSOCIATES INC. and TENAYA INVESTMENT CO. FROM UNDERGROUND SOURCE

JUNE, 1982

SHEET 1 OF 1

55230 45785