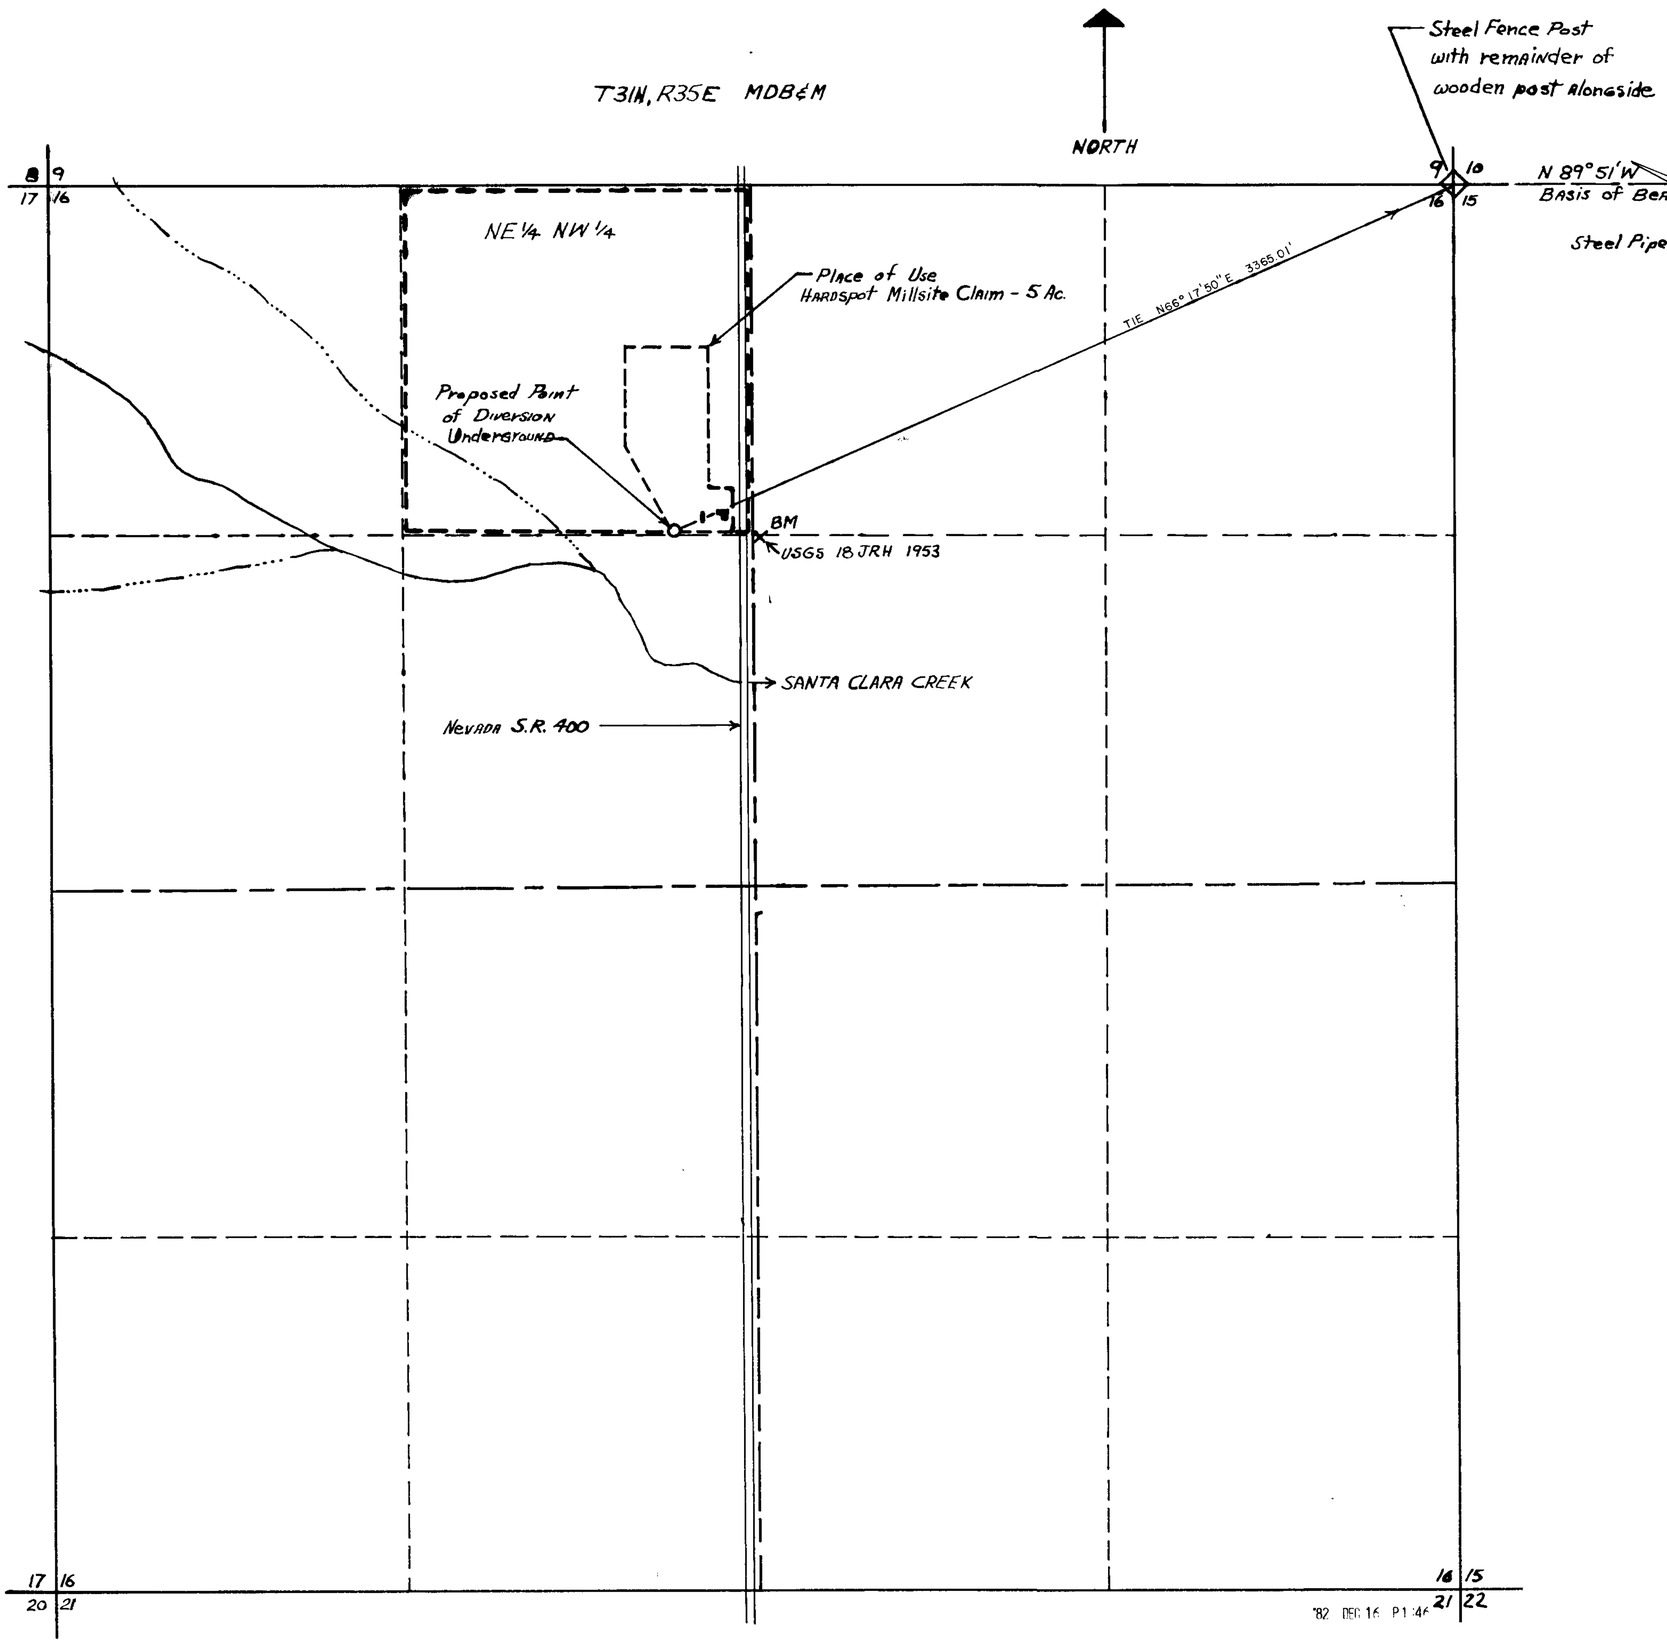

Basis of Bearing: USG.L.O. Plat - 1908

STATE OF NEVADA
COUNTY OF HUMBOLDT } SS

I, Jonathan R. Caldwell, being first duly sworn, depose and say that this MAP, consisting of one sheet, has been correctly drawn to the designated scale from field notes of a survey made under my supervision and direction, between the 11th day of December, and the 12th day of December, 1982; that it truly and correctly represents the proposed location and extent of the works used to divert water from Underground in Pershing County, by Joseph W. Christie for Milling & Domestic purposes. That the proposed point of diversion and return, the location of the mill, the approximate size and capacity of the diverting conduit, and the location and names of all other works or streams which are crossed by or connected with said works, are fully and correctly designated hereon.

Jonathan R. Caldwell
State Water Right Surveyor No. 674
12/13/82

Subscribed and sworn to before me this 13 day of December, 1982.

Notary Public In and For Humboldt County, Nevada

Application S.N. 45791

SCALE: 1" = 300'

0 150 300 600 900 1200 1500

45791

MAP
To Accompany Application To Appropriate Water For Milling & Domestic by Joseph W. Christie From Underground

FILED

45791