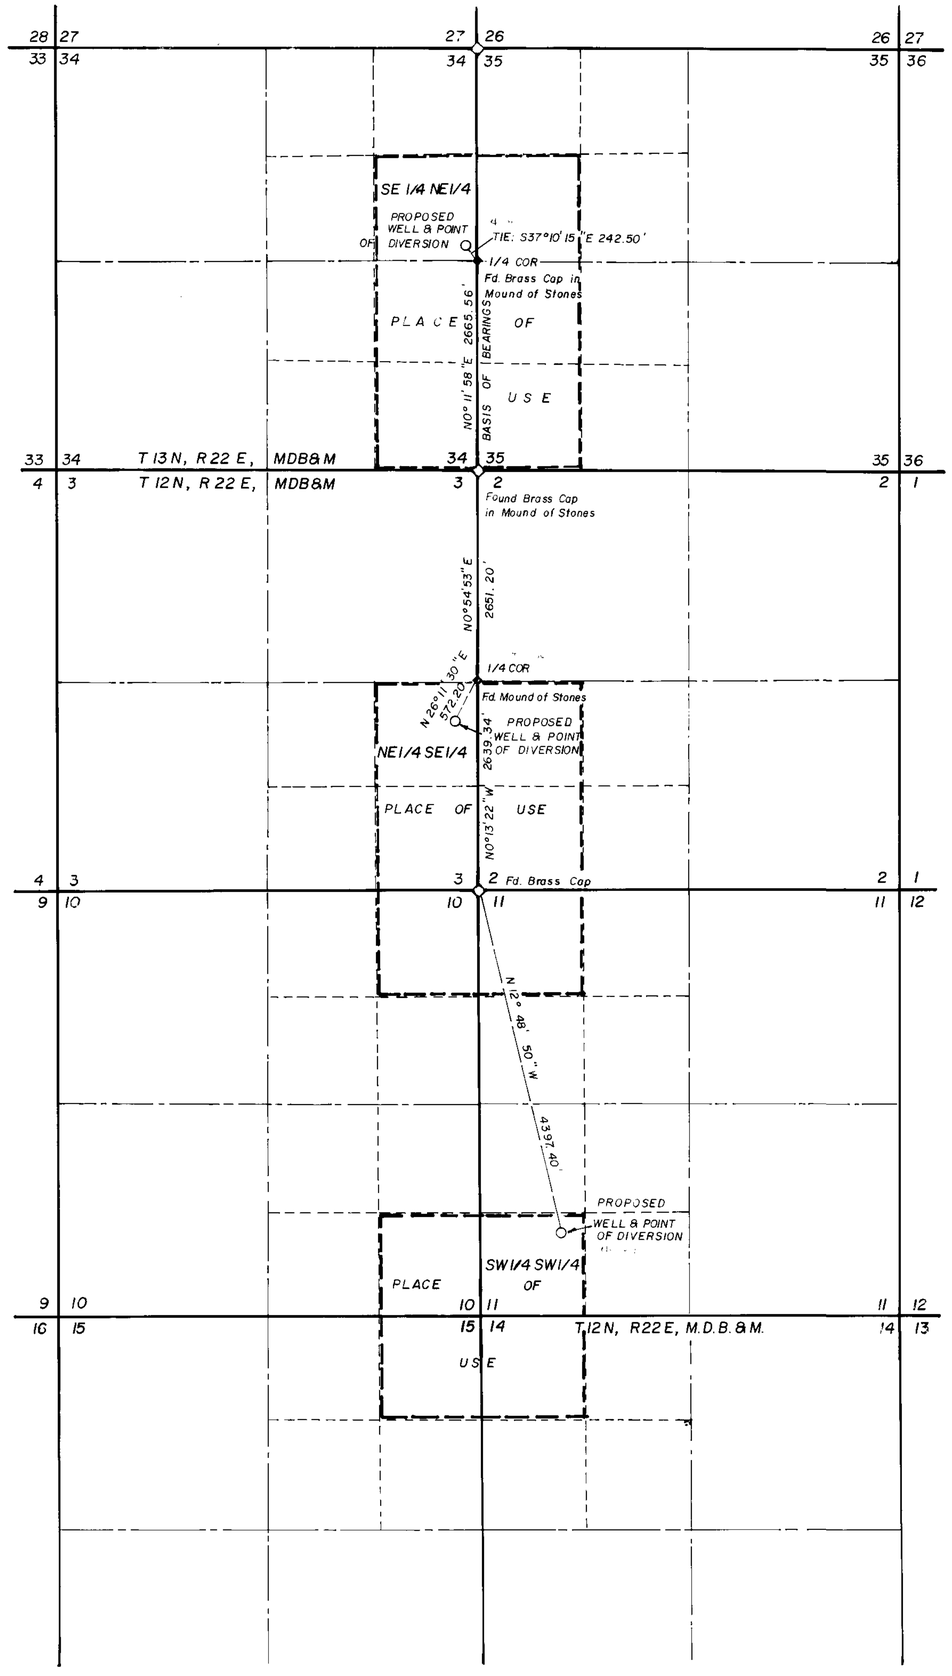

NORTH

STATE OF NEVADA
COUNTY OF Washoe S.S.

I, Peter G. Guisti, being first duly sworn, depose and say that this map, consisting of 1 sheet, has been correctly drawn to the designated scale from field notes of a survey made under my supervision and direction between the 10th day of AUGUST, 1982 and the 11th day of AUGUST, 1982; that it truly and correctly represents the proposed location and extent of the works used to divert water from underground source in Douglas County, by Ancient Gold Placer Mines Co. for mining purposes. That the proposed point of diversion and return, and the location and names of all other works or streams which are crossed by or connected with said works, are fully and correctly designated hereon.

Peter G. Guisti
State Water Right Surveyor No. 251

Subscribed and sworn to before me this 16 day of August, 1982.

Clara J. Wynn
Notary Public in and for Washoe County, Nevada

Basis of Bearings: East Line of SE 1/4, Sec. 34, T13N, R22E, M.D.B&M., bearing N0°11'58"E, as shown on Record of Survey for Toska L. Slater, Ancient Gold Placer Mines Co., Mt Siegel Mining District, Doc. No. 61371 & 61372 filed at Washoe County Recorder's Office.

SCALE: 1" = 1000'

1000' 500 0 1000 2000 3000'

No.	Description	Date
	REVISIONS	

FILED
SEP 1 1982
STATE ENGINEER'S OFFICE

RECEIVED
AUG 18 1982
STATE ENGINEER'S OFFICE

THE MALONE ENGINEERS
RENO, NEVADA

MAP TO ACCOMPANY APPLICATION TO APPROPRIATE WATER FROM UNDERGROUND SOURCE FOR MINING PURPOSES

BY ANCIENT GOLD PLACER MINES CO.
MT. SIEGEL MINING DISTRICT

SCALE: 1" = 1000' DATE: 8-16-82
DATE OF INCORPORATION - AUG. 24, 1911, NEVADA

45797 45796 **45795**