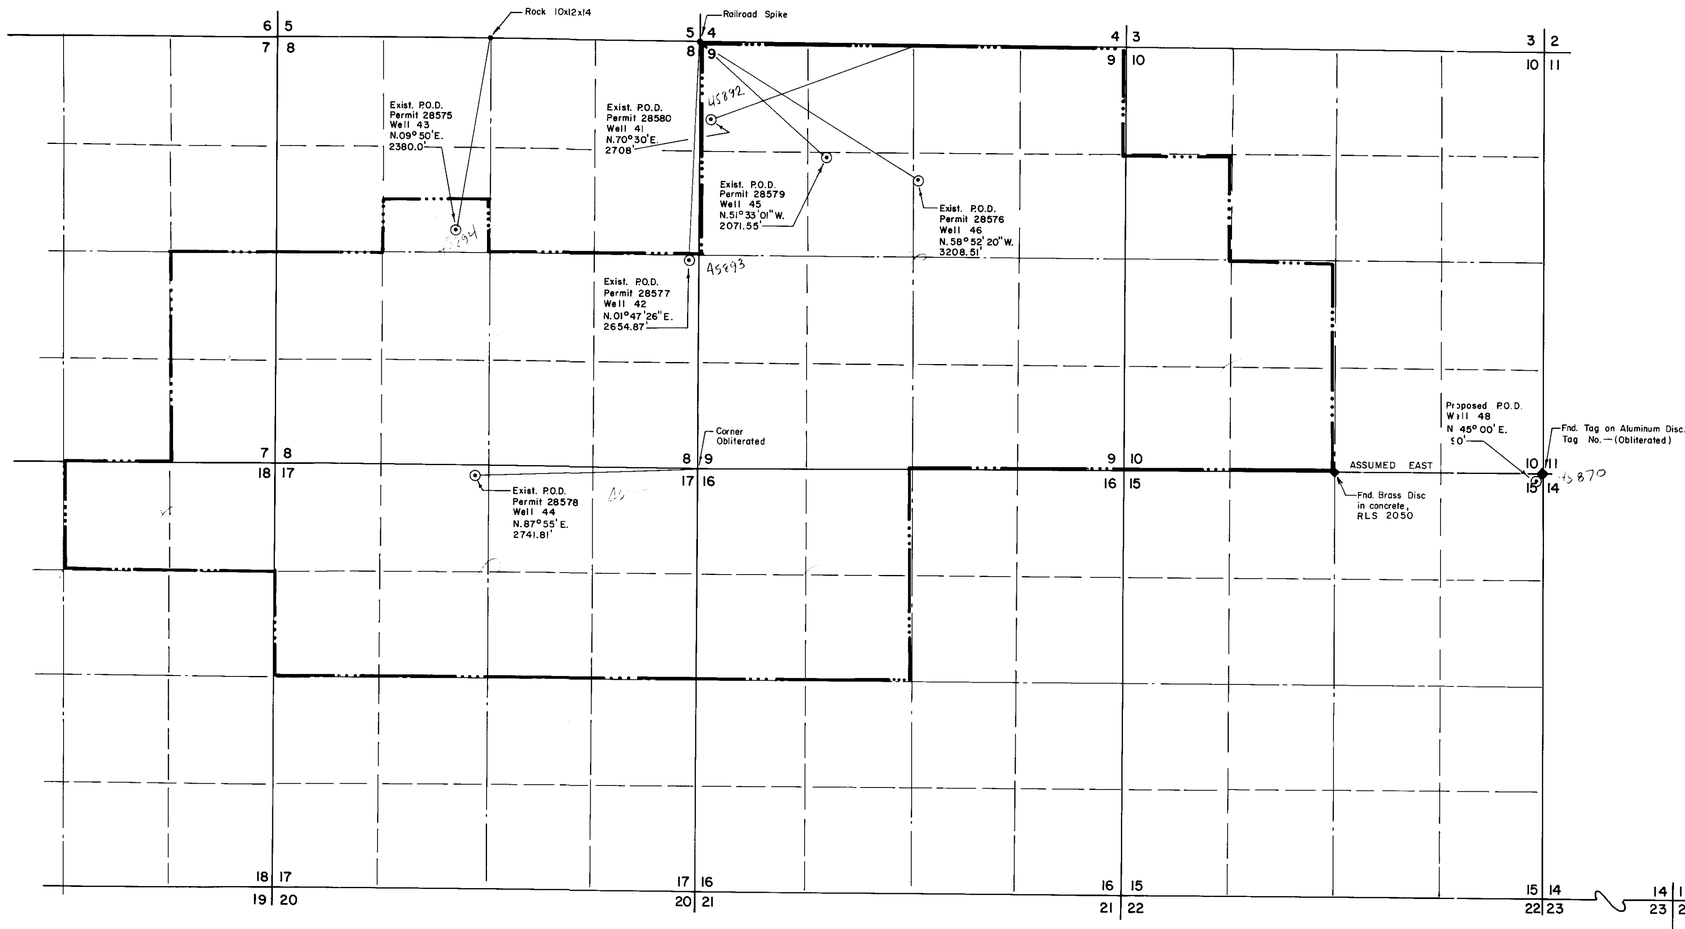

T-19-S, R-53-E, M.D.B.& M.

STATE OF NEVADA
S.S.
CARSON CITY

I, Bruce R. Scott, being first duly sworn, depose and say that these maps, consisting of 2 sheets, have been correctly drawn to the designated scale based on public records and maps on file at the Division of Water Resources and from field notes of a survey done by me on the 13th day of April, 1982. That they truly and correctly represent the proposed location of the Wells to be used to divert water from Underground Sources in Nye County by Central Nevada Utilities Company, for Municipal purposes. That the proposed points of diversion and the boundary of all lands, showing by 40 acre subdivisions the areas where the water is to be used, are fully and correctly designated hereon.

Bruce R. Scott
STATE WATER RIGHT SURVEYOR NO. 427

Subscribed and sworn to before me on this 30th day of June 1982. Notary Public in and for Lyon County, Nevada.

Carol A. Smith

CAROL A. SMITH
Notary Public State of Nevada
Lyon County
My Commission Expires May 6, 1985

BASIS OF BEARING
Recorded Map (No. 28575) within the State Engineers Office.

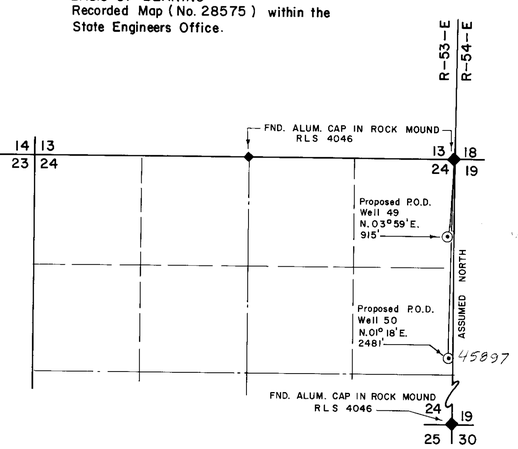

Existing Place of Use, Permits 28575 thru 28580

Note: Existing points of diversion are based on Map filed under App. 28575 in the Nevada State Engineer's Office.

Scale 1" = 1000'
1000 500 0 1000 2000

RECEIVED
STATE ENGINEER'S OFFICE

45897 45896 45895 45894

MAP

TO ACCOMPANY APPLICATIONS TO CHANGE THE POINT OF DIVERSION, MANNER AND PLACE OF USE OF PERMITS 28575, 28576, 28577, 28578, 28579, AND 28580 BY

THE CENTRAL NEVADA UTILITIES COMPANY

FOR MUNICIPAL PURPOSES
FROM UNDERGROUND SOURCES
IN NYE COUNTY, NEVADA

NORTH

RESOURCE CONCEPTS INC.
340 North Minnesota Street, Carson City, Nevada 89701 (702) 883-1600
ENGINEERING · ECONOMICS · RESOURCE PLANNING

JOB NO. 6062.5
DATE 6-30-82
REVISED
DRAWN BY S.G.P.

Sheet 1 of 2