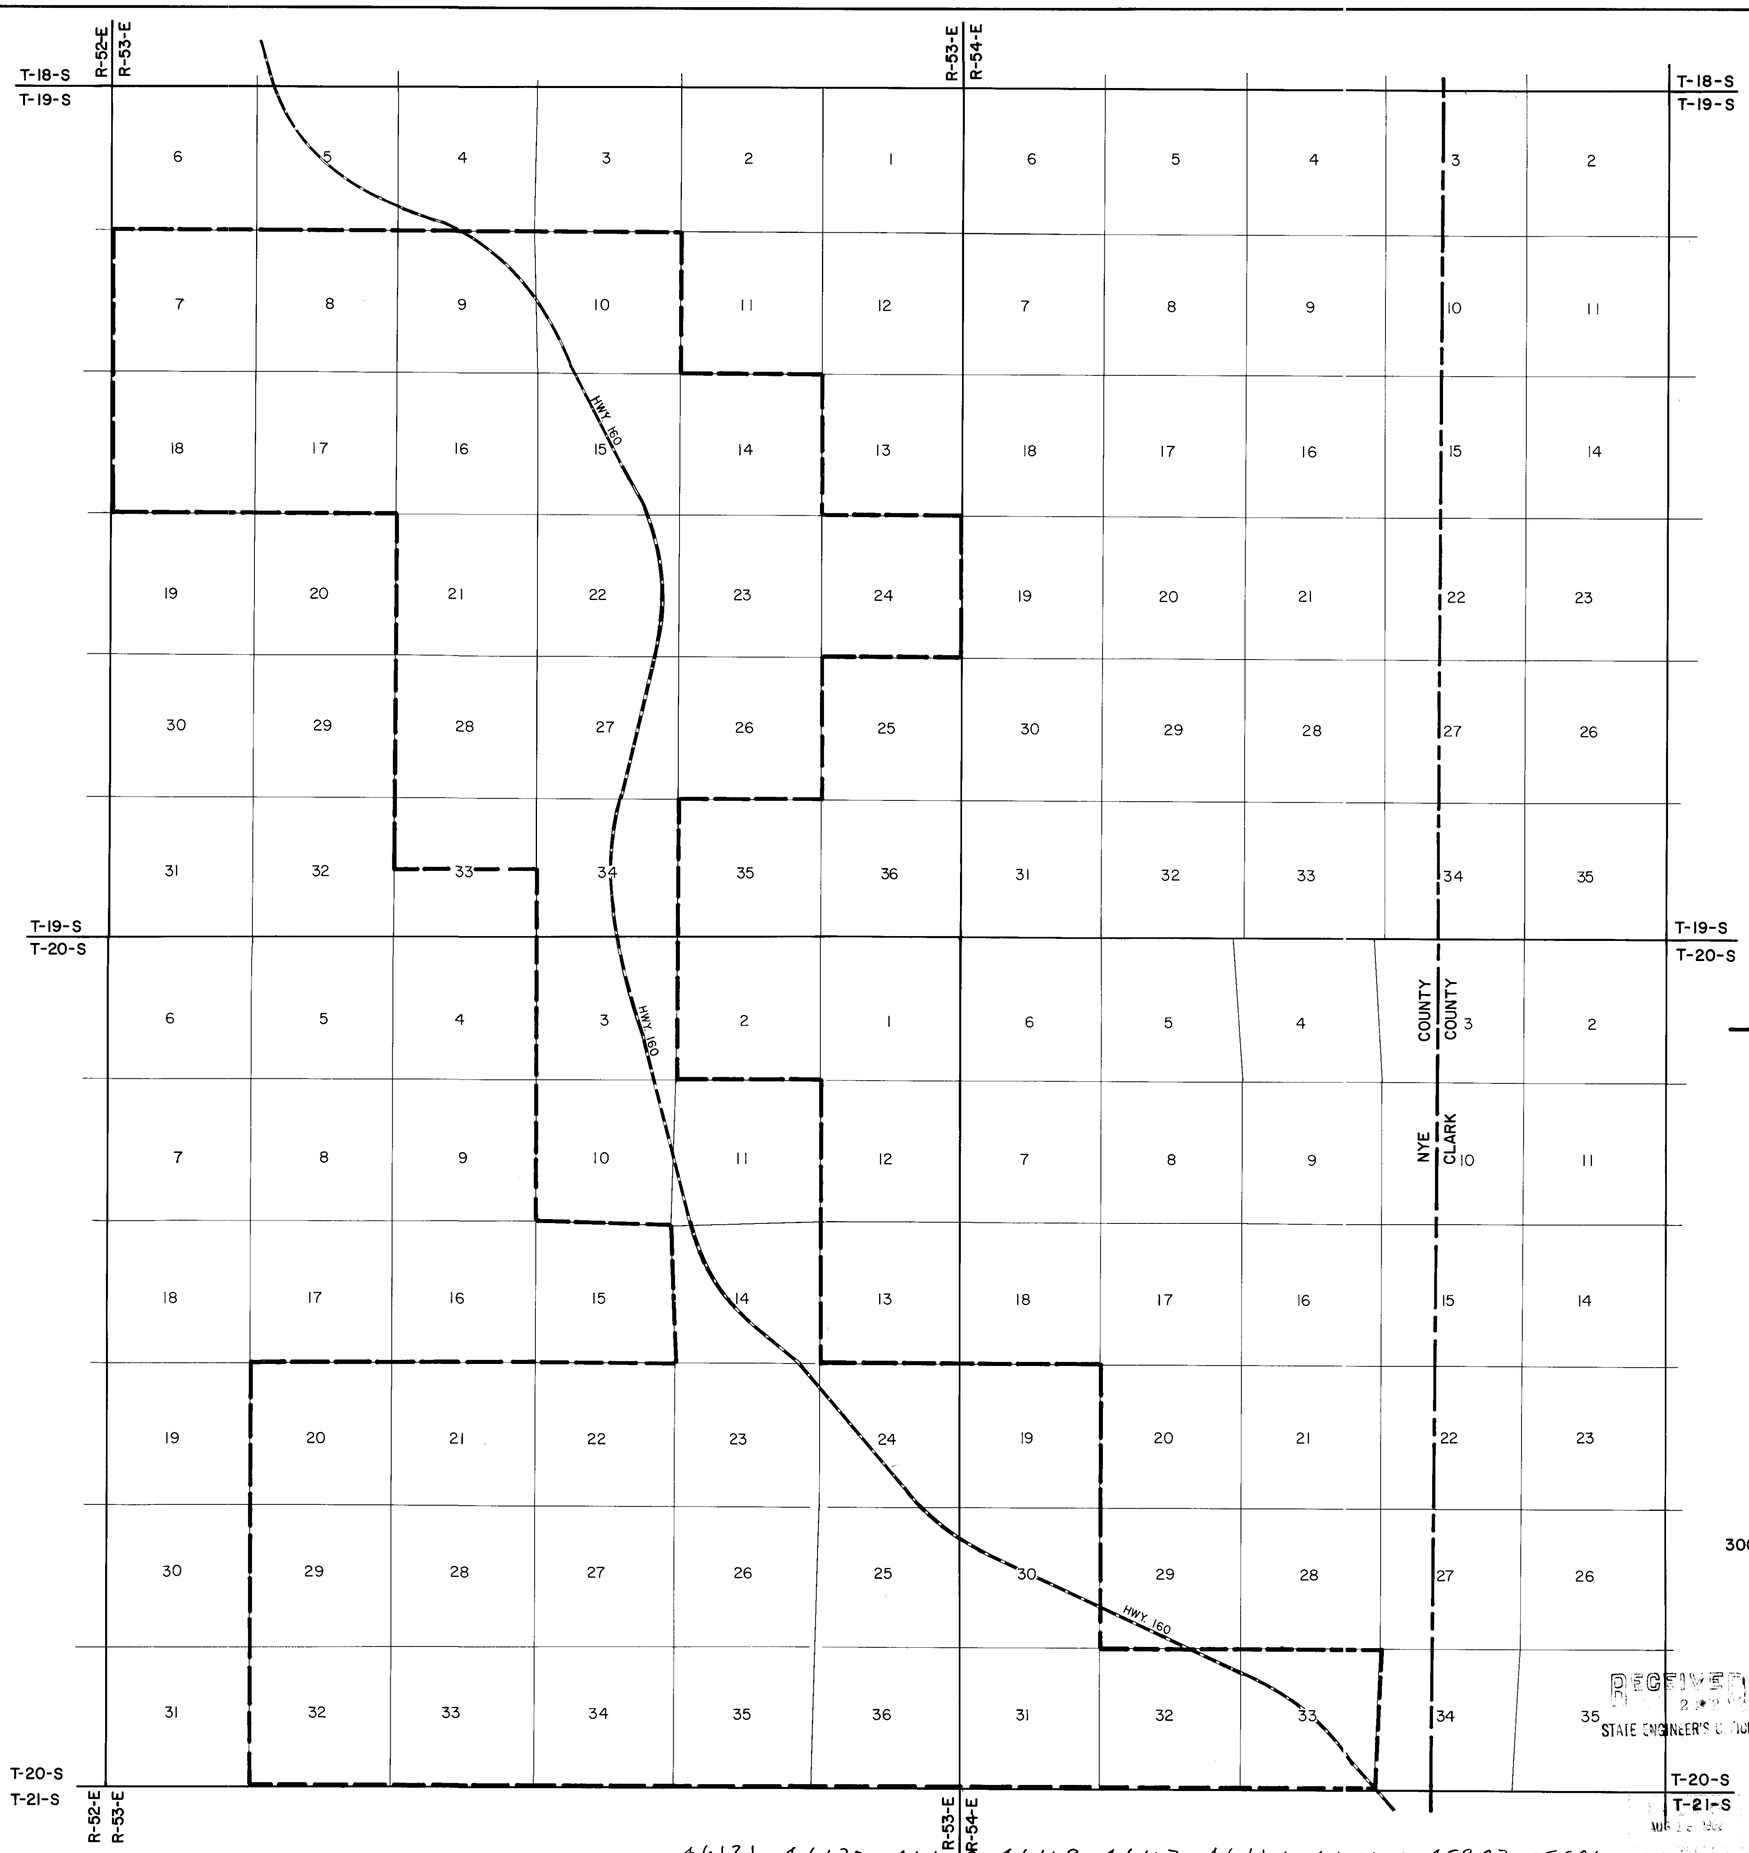

NORTH

RESOURCE CONCEPTS INC.
340 North Minnesota Street, Carson City, Nevada 89701 (702) 883 - 1600
ENGINEERING · ECONOMICS · RESOURCE PLANNING

JOB NO.	6062.5
DATE	6-30-82
REVISED	
DRAWN BY	S.G.P.

Sheet 2 of 2

RECEIVED
STATE ENGINEER'S OFFICE

MAP
OF THE
PROPOSED PLACE OF USE
FOR
THE
CENTRAL NEVADA UTILITIES
COMPANY
(PAHRUMP VALLEY)
IN NYE COUNTY, NEVADA

82032

79985 76776 62920 52606 52130 46121 46120 46118 46117 46116 45897 45896 45895 45894 45893 45892 45870