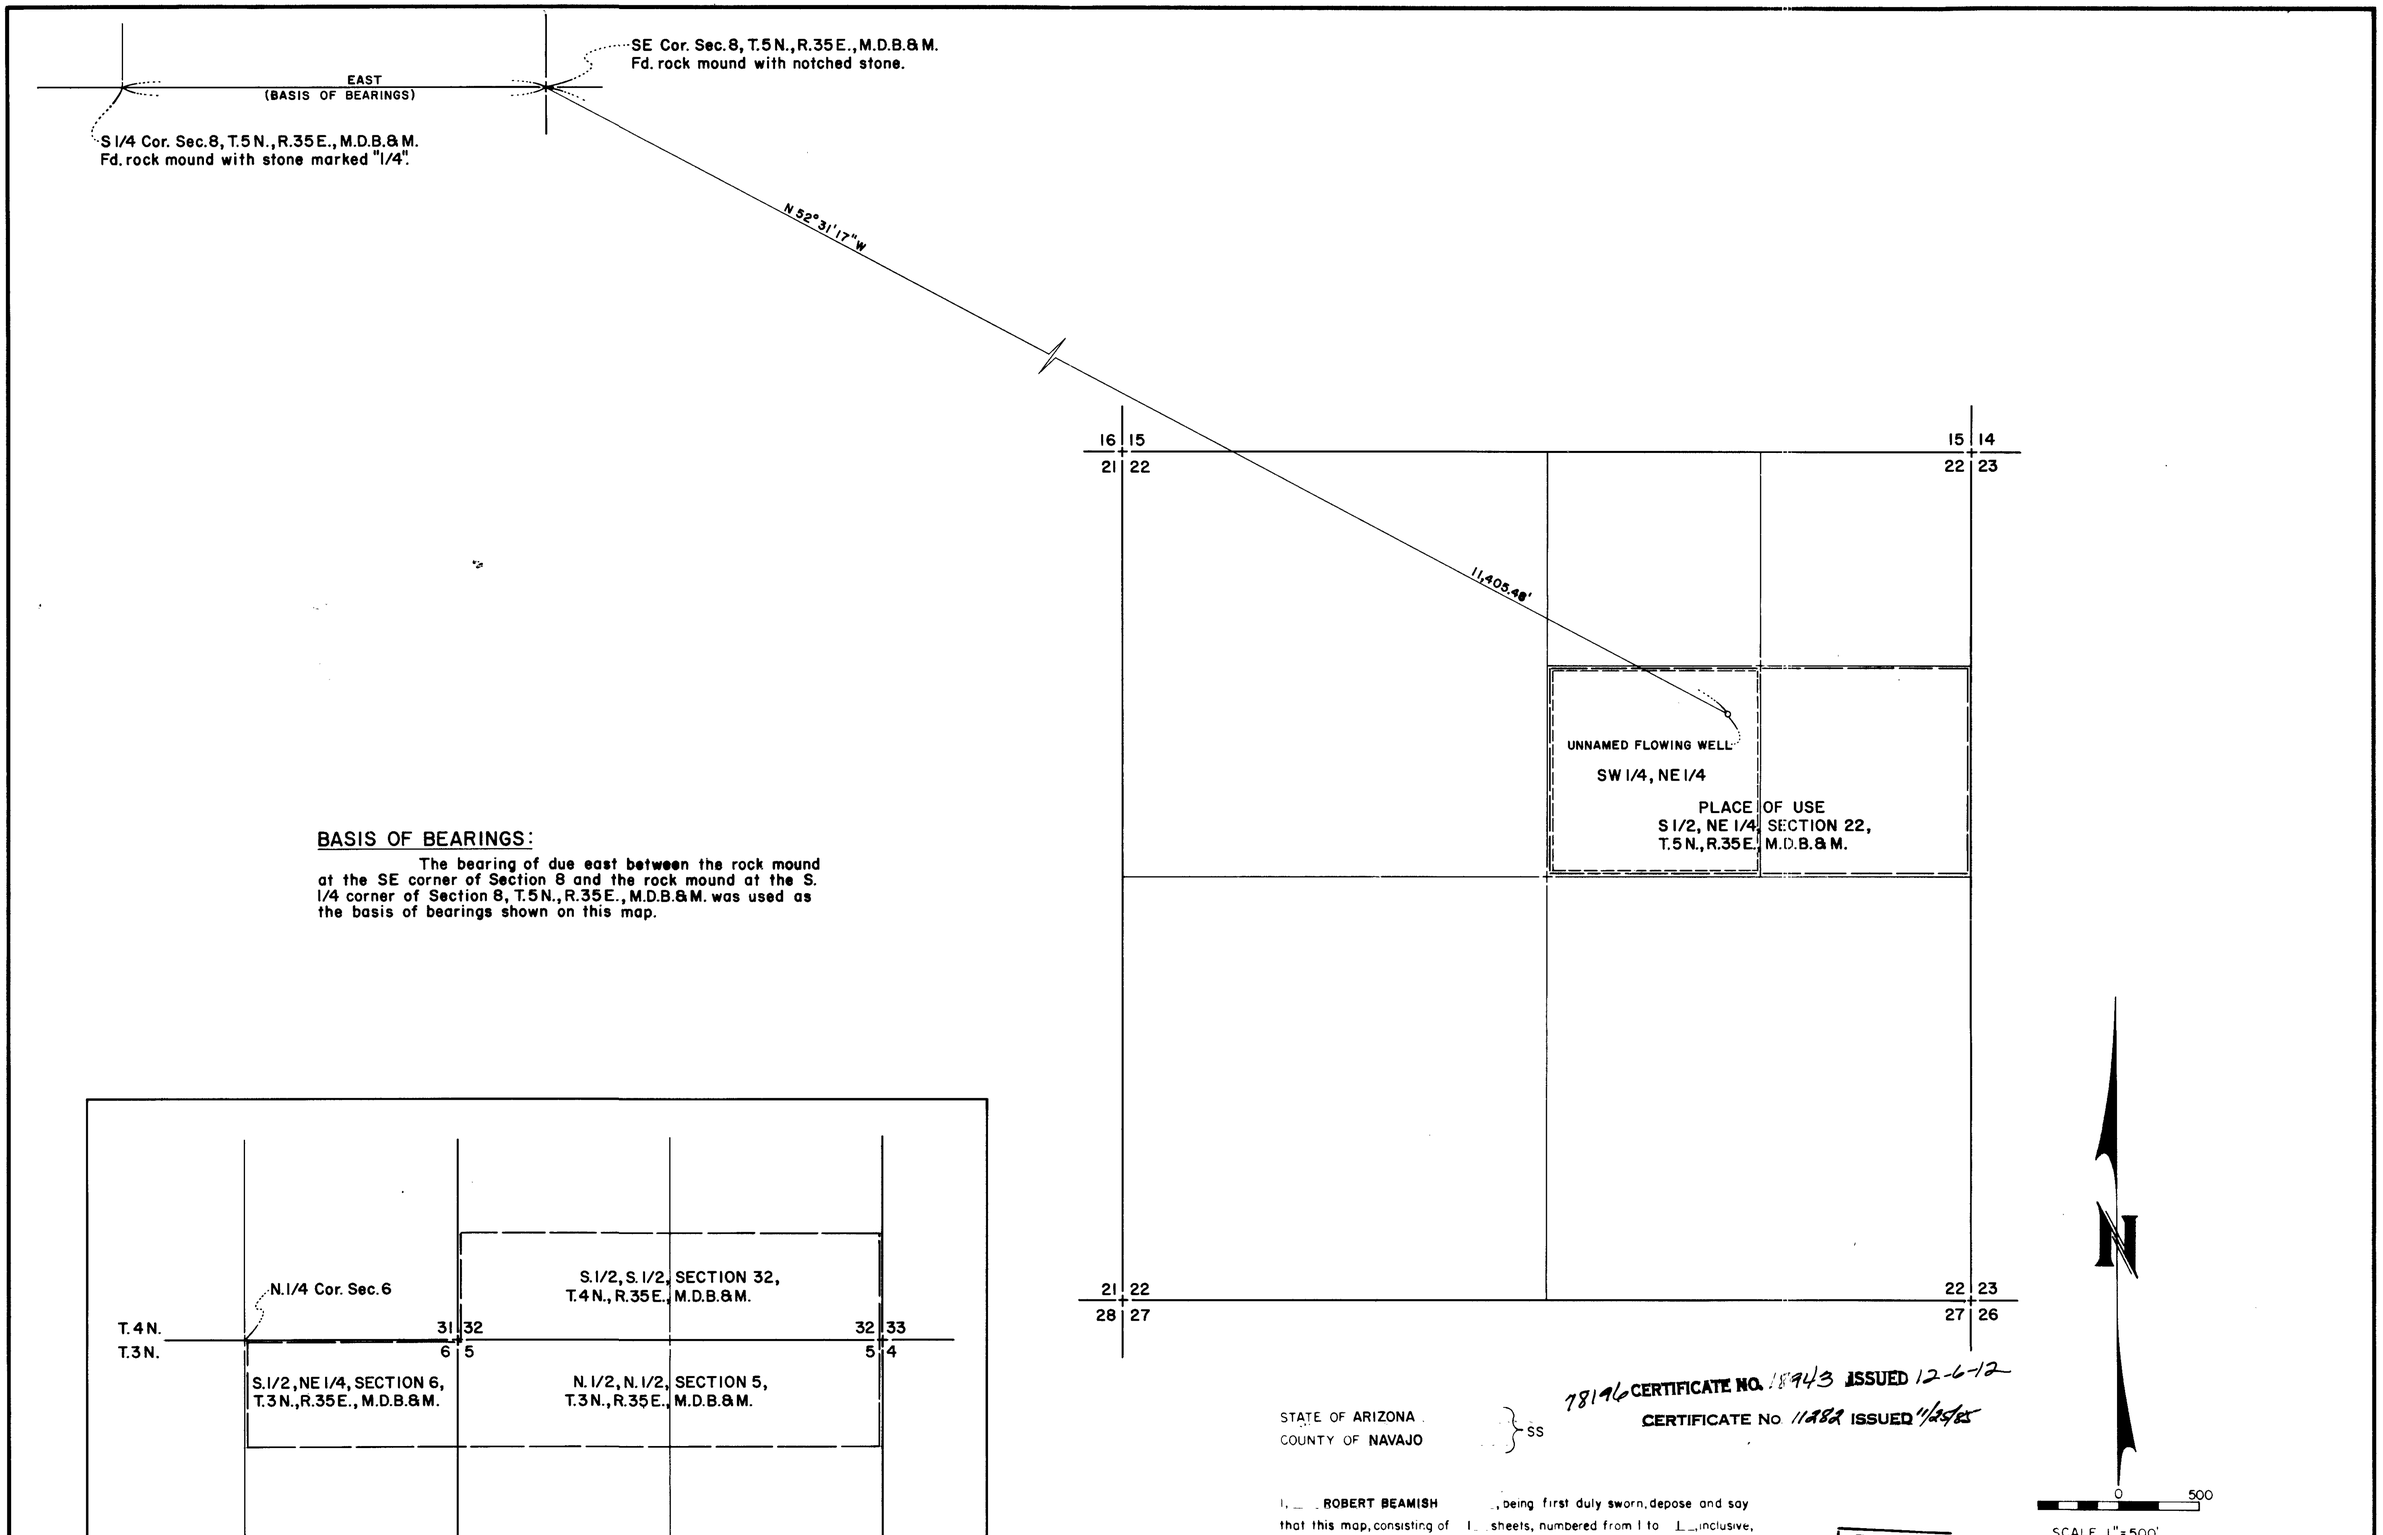

BASIS OF BEARINGS:

The bearing of due east between the rock mound at the SE corner of Section 8 and the rock mound at the S. 1/4 corner of Section 8, T.5 N., R.35 E., M.D.B.& M. was used as the basis of bearings shown on this map.

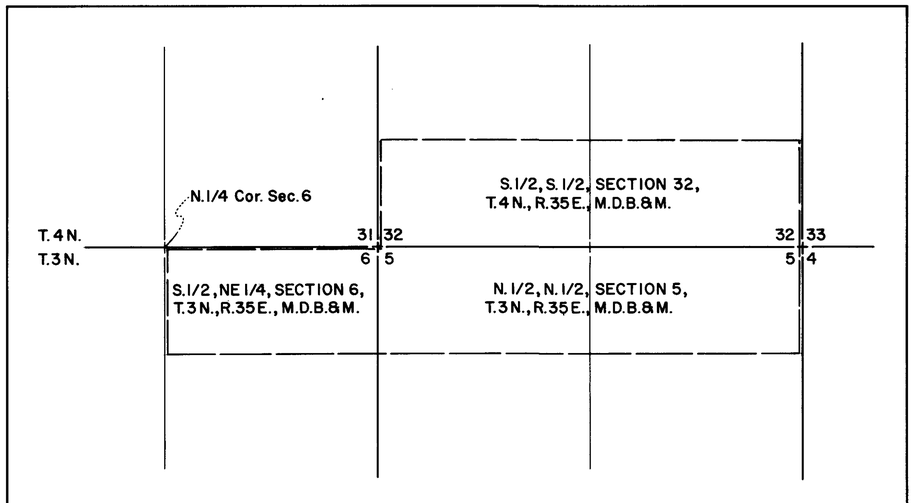

PLACE OF USE MAP — SCALE: 1" = 1000'

78196 CERTIFICATE NO. 18943 ISSUED 12-6-12
CERTIFICATE No. 11282 ISSUED 11/25/85

STATE OF ARIZONA
COUNTY OF NAVAJO } SS

I, ROBERT BEAMISH, being first duly sworn, depose and say that this map, consisting of 1 sheets, numbered from 1 to 1, inclusive, has been correctly drawn to the designated scale from field notes of a survey made by me (or under my supervision and direction), on the 26 day of MARCH, 19 82, that it truly and correctly represents the proposed location and extent of the works used to divert water from AN UNNAMED FLOWING WELL in MINERAL County, by CANDELARIA METALS, INC. for Mining, Milling and Domestic purposes That the proposed point of diversion, the approximate location and size of the diverting channel, all reservoirs and basins, the location and names of all other works which will cross or connect with the proposed works, and the boundary of all lands, showing by 40-acre subdivisions the areas proposed for use, and are fully designated thereon.

Robert Beamish 653
State Water Right Surveyor No

Subscribed and sworn to before me this 29 day of March, 19 82

Notary Public Roger C. Sanborn

FILED
AUG 17 1982
STATE ENGINEER'S OFFICE

45901

Candelaria Metals, Inc.

MAP
To Accompany Application to Appropriate Water for
(Mining, Milling and Domestic Purposes)
By CANDELARIA METALS INC. From AN UNNAMED FLOWING WELL

SURVEYED BY CANDELARIA ENGINEERING	DATE JULY 1, 1982
DRAWN BY JOHN BURELL	SHEET 1 OF 1

'82 JUN 15 AM 10:51 STATE
'82 P3:27
STATE ENGINEER'S OFFICE

78197 78196 45901