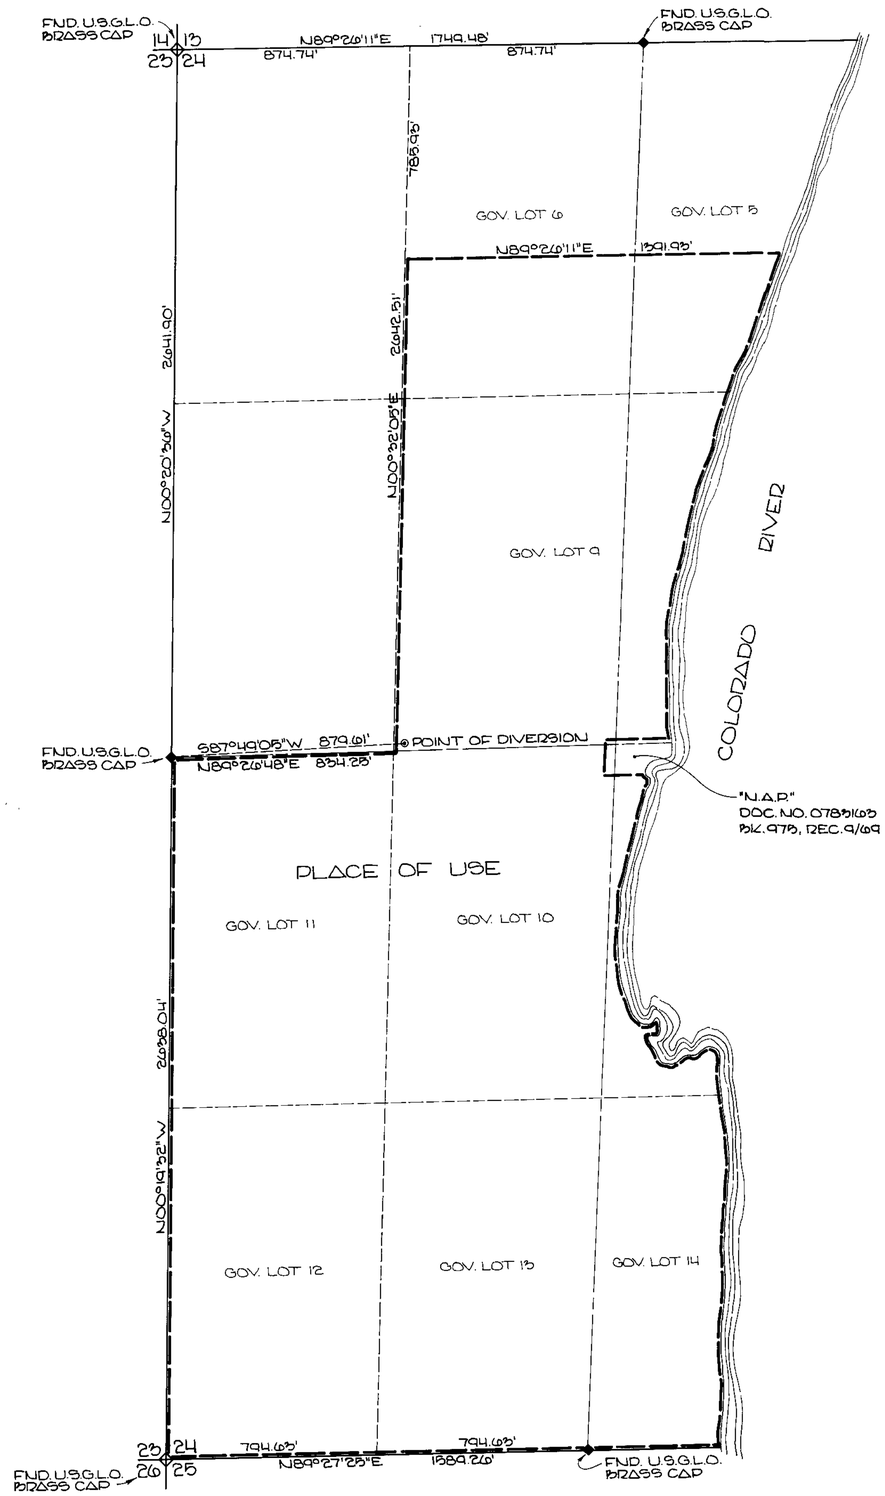

FRACTIONAL SECTION 24, T32S, R66E, MDM, CLARK COUNTY, NEV.

STATE OF NEVADA }
COUNTY OF CLARK } SS

I, JAMES L. MACFARLANE, BEING FIRST DULY SWORN, DO DEPOSE AND SAY THAT THIS MAP, CONSISTING OF ONE SHEET, HAS BEEN CORRECTLY DRAWN TO THE DESIGNATED SCALE FROM FIELD NOTES OF A SURVEY MADE UNDER MY SUPERVISION AND COMPLETED JUNE 11, 1982; THAT IT CORRECTLY REPRESENTS THE PROPOSED LOCATION AND EXTENT OF THE WORKS USED TO DIVERT WATER FROM COLORADO RIVER VALLEY BASIN IN CLARK COUNTY, NEVADA, BY DESERT RIVER, INC.

FOR QUASI-MUNICIPAL AND DOMESTIC PURPOSES. THAT THE POINT OF DIVERSION, THE APPROXIMATE LOCATION AND SIZE OF THE DIVERTING CHANNEL, RESERVOIR OR BASIN, THE LOCATION AND NAME OF ALL OTHER WORKS WHICH WILL CROSS OR CONNECT WITH THE PROPOSED WORKS ARE FULLY AND CORRECTLY REPRESENTED HEREON.

JAMES L. MACFARLANE
STATE WATER-RIGHT SURVEYOR
CERT. No 451

SUBSCRIBED AND SWORN TO BEFORE ME, THIS 29TH DAY OF JUNE, 1982.

Notary Public-State of Nevada
CLARK COUNTY
Patricia A. Howard
My Appointment Expires Apr. 3, 1985

PATRICIA A. HOWARD
NOTARY PUBLIC IN AND FOR
SAID COUNTY AND STATE, MY
COMMISSION EXPIRES APR. 3, 1985

BASIS OF BEARING
THE BEARINGS SHOWN HEREON ARE BASED ON THE NEVADA STATE CO-ORDINATE SYSTEM, EAST ZONE AS CONTROLLED BY THE GRID BEARING OF S64°50'50"E BETWEEN U.S.G.&G.S. TRIANGULATION STATION "CENTER" AND U.S.G.&G.S. TRIANGULATION STATION "SILVER CREEK".

SCALE: 1" = 300'
0 100 200 300 600 900

NORTH

FILED
SEP 0 [illegible]
STATE ENGINEER'S OFFICE

MAP TO ACCOMPANY
APPLICATION TO APPROPRIATE WATER
FOR
QUASI-MUNICIPAL & DOMESTIC
BY
DESERT RIVER INC.
FROM
COLORADO RIVER VALLEY BASIN

45907