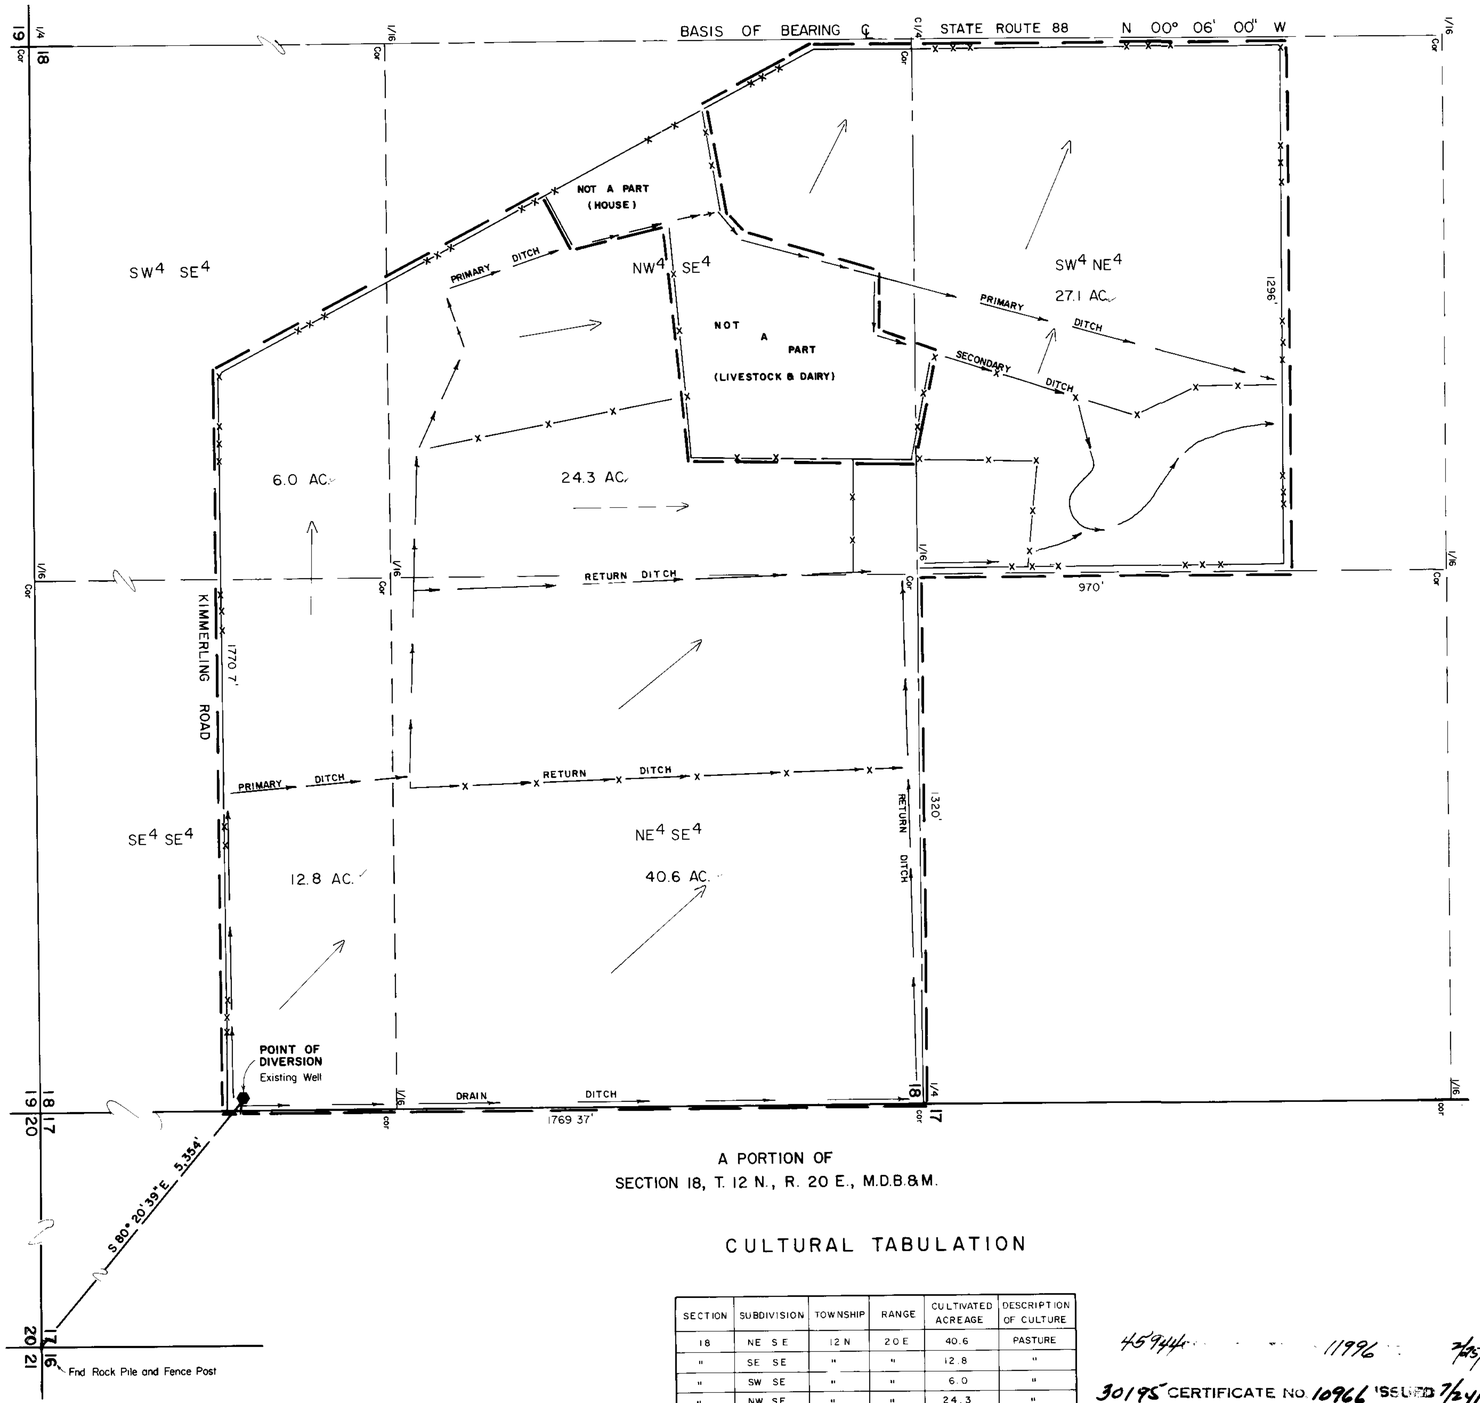

A PORTION OF
SECTION 18, T. 12 N., R. 20 E., M.D.B.&M.

CULTURAL TABULATION

SECTION	SUBDIVISION	TOWNSHIP	RANGE	CULTIVATED ACREAGE	DESCRIPTION OF CULTURE
18	NE SE	12 N	20 E	40.6	PASTURE
"	SE SE	"	"	12.8	"
"	SW SE	"	"	6.0	"
"	NW SE	"	"	24.3	"
"	SW NE	"	"	27.1	"
TOTAL CULTIVATED ACREAGE				110.8	

45944 11996 7/25/88

30195 CERTIFICATE No. 10966 ISSUED 7/24/84

BASIS OF BEARING:
℄ STATE HIGHWAY 88
N 00° 06' 00" W

State of Nevada
Douglas County } ss.

I, B. J. Vasey, being first duly sworn, depose and say that this map, consisting of one (1) sheet has been correctly drawn to the designated scale from field notes of a survey made by me, on the 8th day of JUNE 1982, that it truly and correctly represents the location and extent of the works used to divert water from an UNDERGROUND source in DOUGLAS COUNTY, by LOUIS & PATRICIA ANN VAN VLIET for IRRIGATION purpoes. That the point of diversion, location and description of all measuring devices, the location and extent of lands owned or controlled by the applicant upon which water applied for under PERMIT NO. 30195 used together with, the area and kind of culture in each 40-acre subdivision, and the location and names of all other works which are crossed by or connected with said works are fully and correctly designated thereon.

B J Vasey
State Water Right Surveyor No 306

Subscribed and sworn to before me this 6 day of July 1982 Notary Public in and for Douglas County, Nevada.

Gloria K. Lesh

200 0 200 400 600
SCALE 1" = 200'

45944

MAP
TO ACCOMPANY PROOF OF BENEFICIAL USE
FOR IRRIGATION PURPOSES
UNDER APPLICATION No. 30195
AND AN APPLICATION TO APPROPRIATE WATER
FOR STOCKWATERING PURPOSES
BY
LOUIS & PATRICIA ANN VAN VLIET
FROM AN UNDERGROUND SOURCE
IN DOUGLAS COUNTY, NEVADA

VASEY ENGINEERING CO., INC.
1637 Esmeralda Place
P.O. Box 1164 Minden, Nevada 89423
(702) 782-2382 (702) 782-5642

'82 NOV 22 P 2:50
STATE ENGINEER

30195 45944