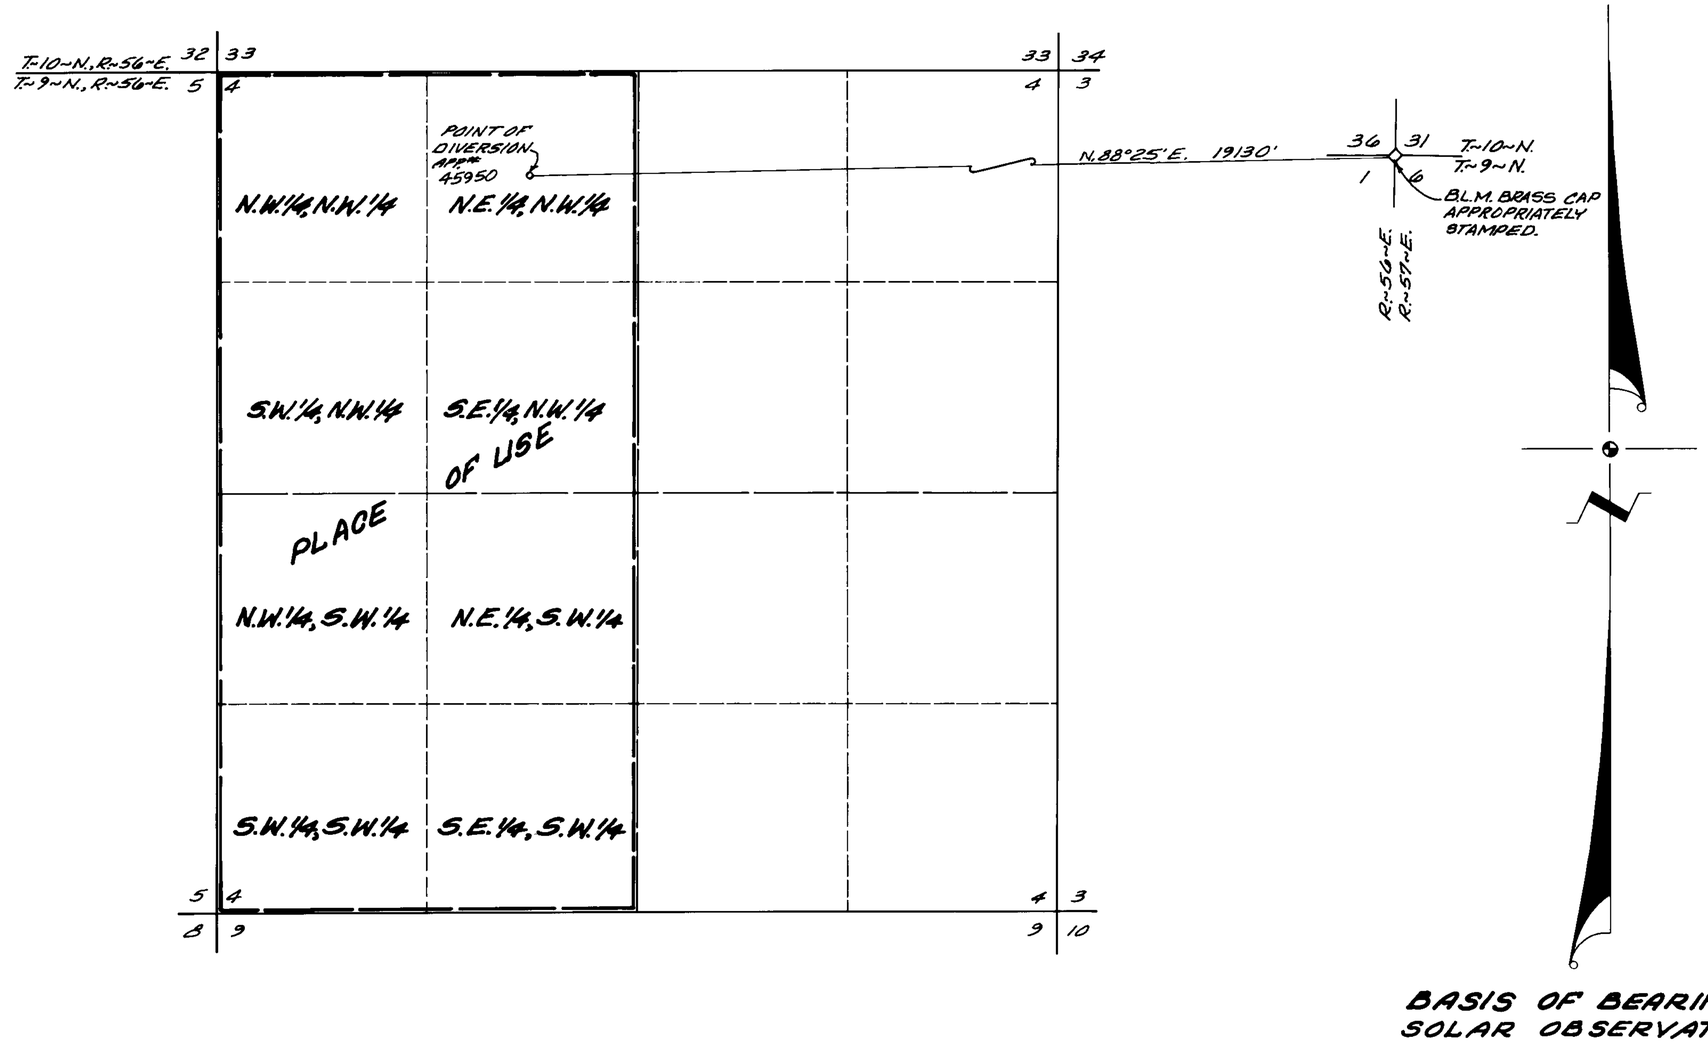

BASIS OF BEARINGS
SOLAR OBSERVATION

STATE OF NEVADA
COUNTY OF WHITE PINE S.S.

I, KENNETH L. HASKEW, BEING FIRST DULY SWORN, DEPOSE AND SAY THAT THIS MAP, CONSISTING OF ONE SHEET, HAS BEEN CORRECTLY DRAWN TO THE DESIGNATED SCALE FROM FIELD NOTES OF A SURVEY MADE BY ME OR UNDER MY SUPERVISION AND DIRECTION, IN OCT. , 1982; THAT IT TRULY AND CORRECTLY REPRESENTS THE PROPOSED LOCATION AND EXTENT OF THE WORKS USED TO DIVERT WATER FROM UNDERGROUND SOURCE IN NYE COUNTY, BY RUTH E. OTIS FOR IRRIGATION AND DOMESTIC PURPOSES. THAT THE PROPOSED POINT OF DIVERSION, THE APPROXIMATE LOCATION AND SIZE OF THE DIVERTING CHANNEL, ALL RESERVOIRS OR BASINS, THE LOCATION AND NAMES OF ALL OTHER WORKS WHICH WILL CROSS OR CONNECT WITH THE PROPOSED WORKS, AND THE BOUNDARY OF ALL LANDS, SHOWING BY 40 ACRE SUBDIVISIONS THE AREAS PROPOSED TO BE IRRIGATED, ARE FULLY AND CORRECTLY DESIGNATED THEREON.

Kenneth L. Haskew
KENNETH L. HASKEW
STATE WATER RIGHTS SURVEYOR #444

SUBSCRIBED AND SWORN TO BEFORE ME THIS 25TH DAY OF OCTOBER, 1982.
NOTARY PUBLIC IN AND FOR
WHITE PINE COUNTY, NEVADA
Roger A. Hackney
NOTARY PUBLIC

0 500 1000 1500 2000
SCALE: 1" = 500'

FILED
1982
STATE ENGINEER'S OFFICE

MAP
TO ACCOMPANY APPLICATION
TO APPROPRIATE WATER
FOR IRRIGATION AND
DOMESTIC PURPOSES BY
RUTH EVAN OTIS
FROM UNDERGROUND SOURCE

TS-82-019

45950