MONSEN ENG. 100 10-81 MC 2984

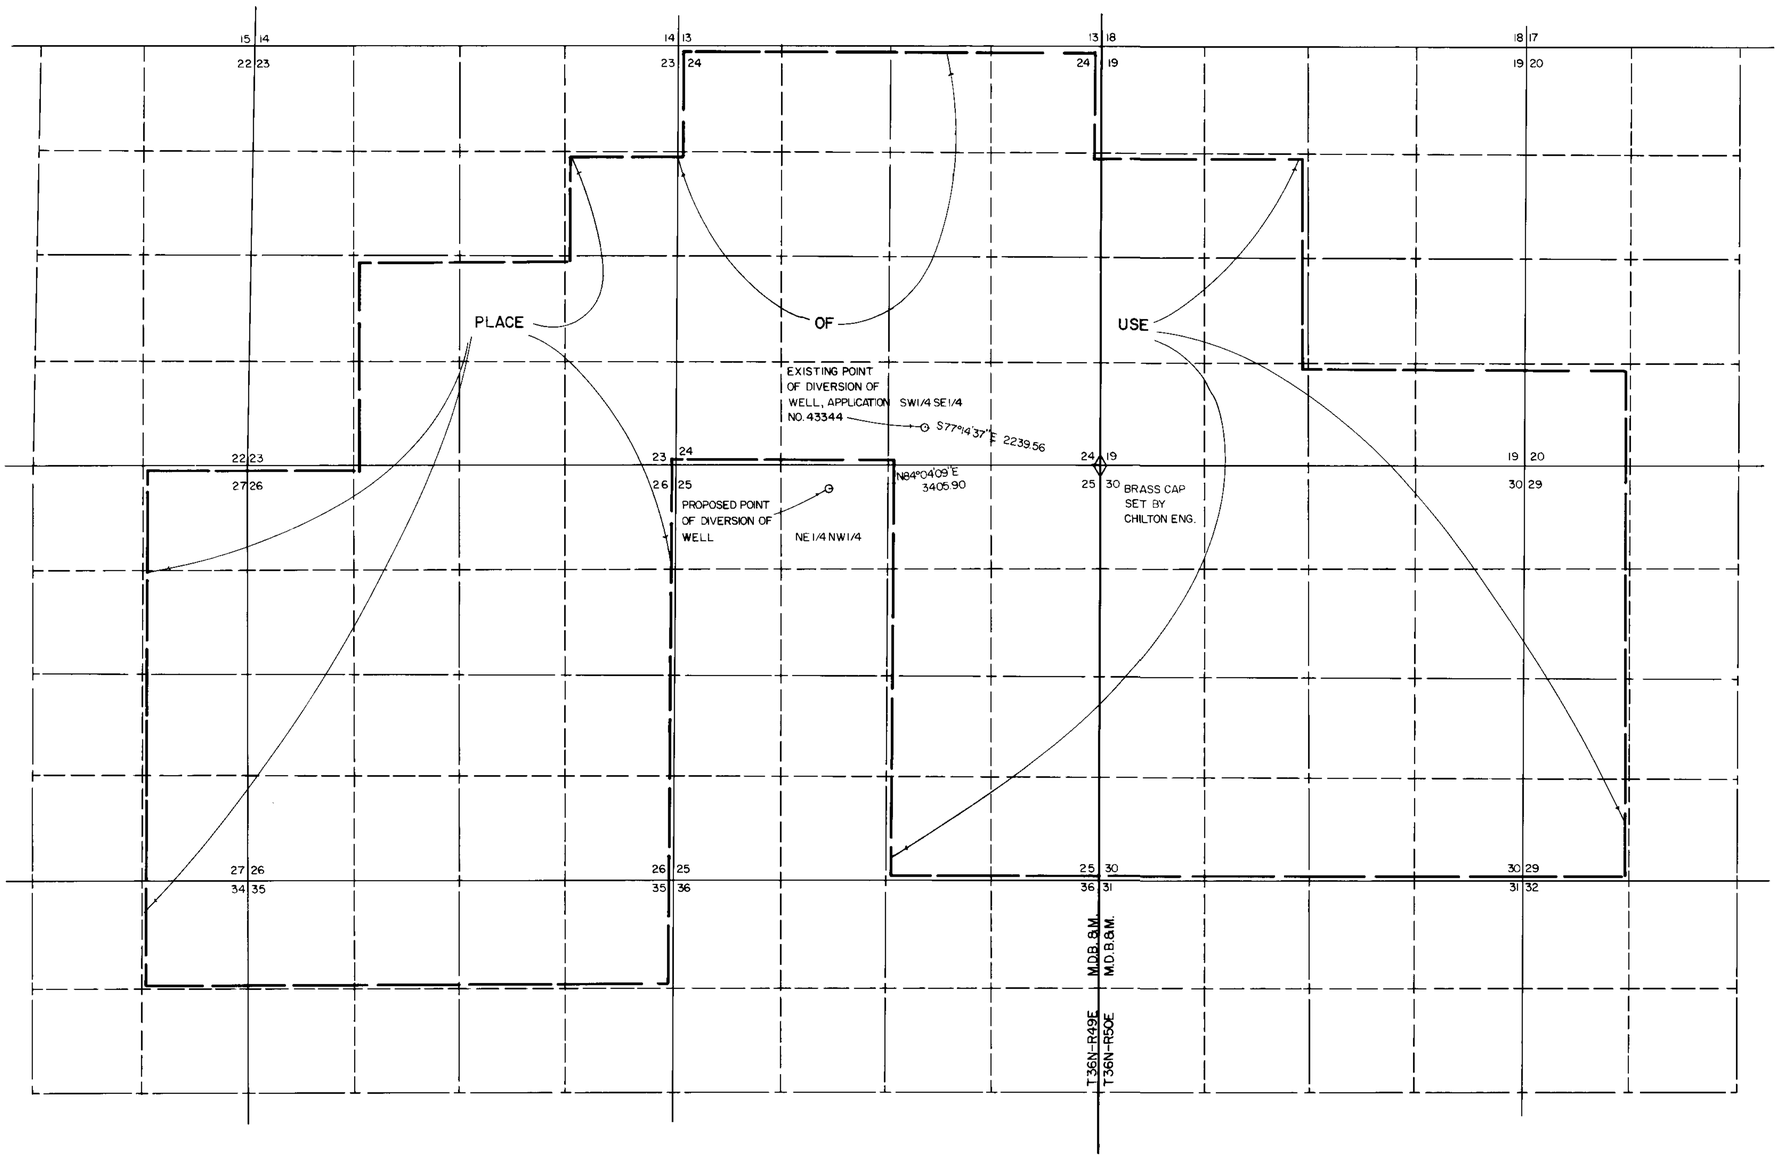

N

STATE OF NEVADA }
COUNTY OF ELKO } S.S.

I, Alan S. Boyack, being first duly sworn, depose and say that this map, consisting of one sheet, has been correctly drawn to the designated scale from field notes of a survey made under my supervision and direction, between the 8th day of July, and the 9th day of July, 1982; that it truly and correctly represents the proposed location and extent of the works used to divert water from underground in Eureka County, by Western States Minerals Corp. for mining and milling purposes. That the proposed point of diversion, the approximate location and size of the diverting channel, all reservoirs or basins, the location and names of all other works which will cross or connect with the proposed works, and the boundary of all lands, showing by 40-acre subdivision, are fully and correctly designated thereon.

Alan S. Boyack
State Water Right Surveyor No. 358

Subscribed and Sworn to before me this 14th day of July, 1982

Linda L. Reynolds
Notary Public in and for Elko County, Nevada

LINDA L. REYNOLDS
Notary Public - State of Nevada
ELKO COUNTY, Nevada
Commission Expires May 5, 1985

BASIS OF BEARING: TRUE NORTH USING A MAGNETIC DECLINATION OF 17°30' EAST

SCALE: 1" = 1000'

0 500 1000 2000 3000 4000 5000

FILED

MAP

TO ACCOMPANY APPLICATION TO CHANGE
THE POINT OF DIVERSION OF APPLICATION NO. 43344
FOR
MINING AND MILLING
BY
WESTERN STATES MINERALS CORP.
IN EUREKA COUNTY, NEVADA

BOYACK SURVEYING ELKO, NEVADA W-82033

45951