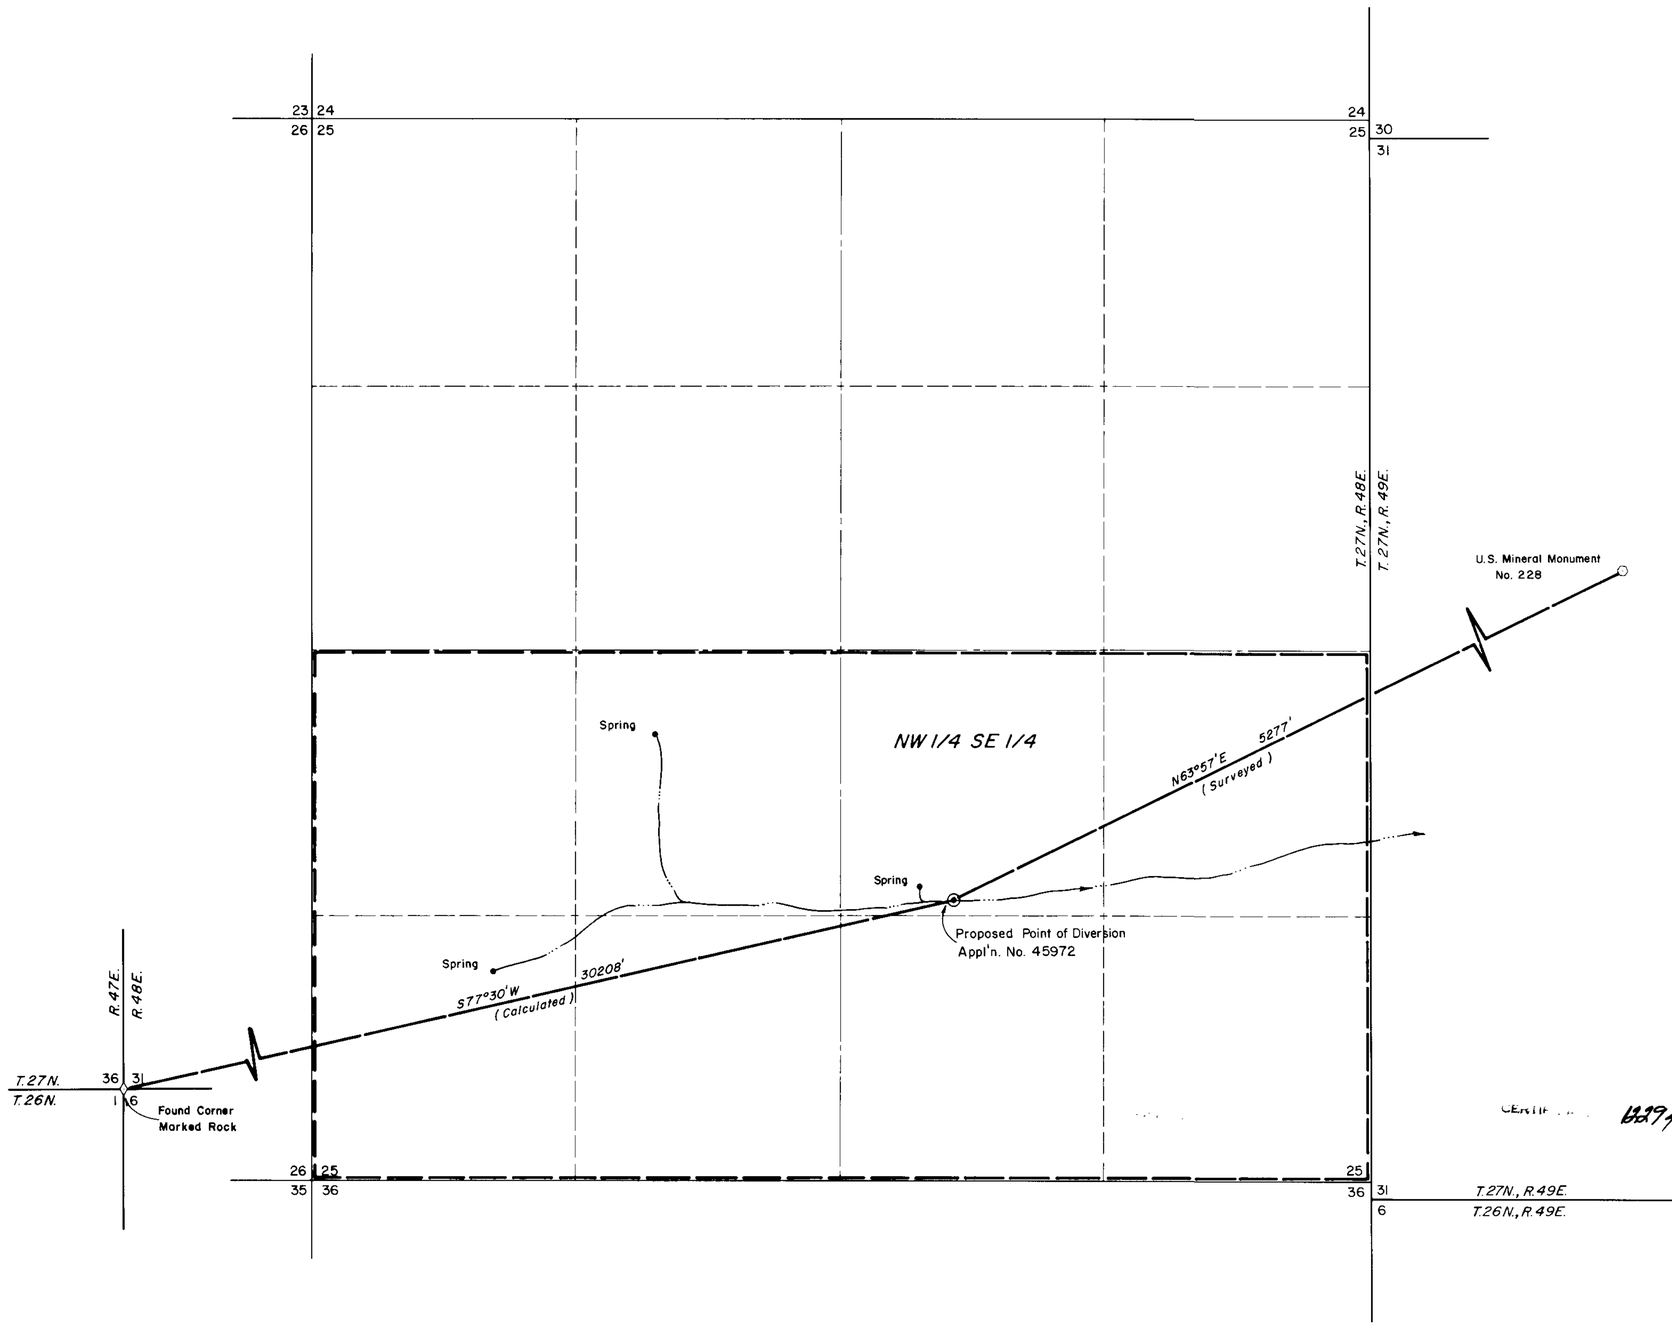

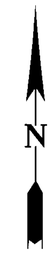

T. 27N., R.48E., M.D.M.
UNSURVEYED

STATE OF NEVADA }
COUNTY OF ELKO } ss.

I, William A. Nisbet, being first duly sworn, depose and say that this map, consisting of one sheet, has been correctly drawn to the designated scale from field notes of a survey, made under my supervision and direction, on the 14 day of July, 1982; that it truly and correctly represents the proposed location and extent of the works used to divert water from UNNAMED SPRINGS in EUREKA COUNTY by FRANK PAXTON AND FAMILY for STOCKWATER & DOMESTIC PURPOSES. That the proposed points of diversion, the approximate location and size of the diverting channel, all reservoirs or basins, the location and names of all other works which will cross or connect with the proposed works, and the boundary of all lands, showing by 40-acre subdivisions the area proposed to be served are fully and correctly designated thereon.

REGISTERED LAND SURVEYOR STATE OF NEVADA
WILLIAM A. NISBET
8/31/82
3005

William A. Nisbet
STATE WATER RIGHT SURVEYOR NO. 448

Subscribed and sworn to before me this 31st day of August, 1982.
Notary Public in and for Elko County, Nevada.

Leora Bernadot

LEORA BERNADOT
Notary Public State of Nevada
Elko County, Nevada
My appointment expires May 2, 1986

BASIS OF BEARINGS: Solar Observation

LEGEND

PLACE OF USE

CERTIFICATE 12274 ISSUED 10/03/89

0 400 800 1200 1600 2000
SCALE: 1" = 400'

45972

FILED
SEP 2 1982
STATE ENGINEER'S OFFICE

NO.	BY	DATE	DESCRIPTION	CHK'D	APP'D
			REVISIONS		

DRAWN BY W.S. | APPROVED BY WW
JOB NO 2236-001 | DATE August, 1982

MAP
TO ACCOMPANY APPLICATION TO
APPROPRIATE WATER
FOR STOCKWATER & DOMESTIC
BY FRANK PAXTON & FAMILY
FROM UNNAMED SPRINGS

CHILTON ENGINEERING
421 COURT STREET ELKO, NEVADA

W82026 1/1

45972