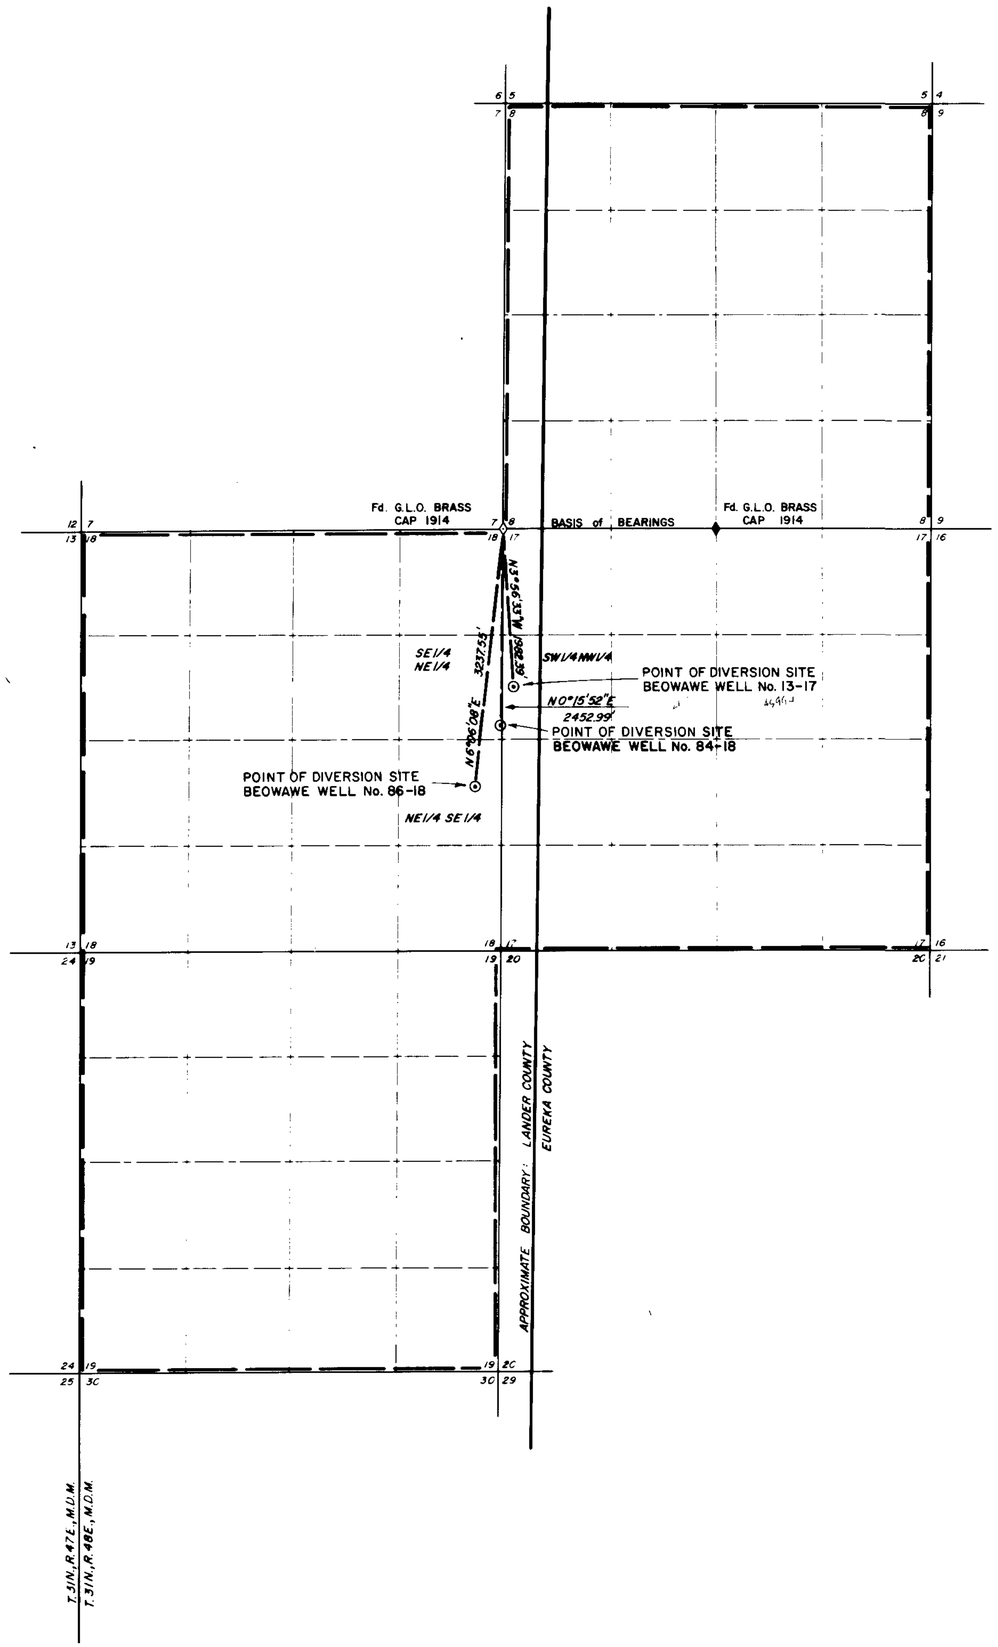

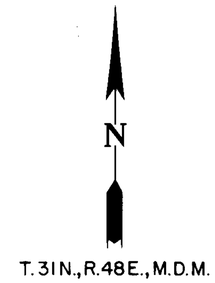

STATE OF NEVADA }
COUNTY OF ELKO } ss.

I, William F. Mueller, being first duly sworn, depose and say that this map, consisting of one sheet, has been correctly drawn to the designated scale from field notes of a survey, made under my supervision and direction on the 22 nd day of June, 1982; that it truly and correctly represents the proposed location and extent of the works used to divert water from an UNDERGROUND SOURCE in LANDER COUNTY by CHEVRON RESOURCES COMPANY for INDUSTRIAL PURPOSES.
That the proposed points of diversion, the approximate location and size of the diverting channel, all reservoirs or basins, the location and names of all other works which will cross or connect with the proposed works, and the boundary of all lands, showing by 40-acre subdivisions the areas proposed to be served, are fully and correctly designated thereon.

REGISTERED LAND SURVEYOR - STATE OF NEVADA
WILLIAM F. MUELLER
3535

STATE WATER RIGHT SURVEYOR NO. 433

Subscribed and sworn to before me this 2nd day of July, 1982
Notary Public in and for Elko County, Nevada.

LEORA BERNADOT
Notary Public State of Nevada
Elko County, Nevada
My appointment expires May 2, 1986

BASIS OF BEARINGS: The North Line of Section 17, T. 31 N., R. 48 E., M.D.M. as being S.89°30'W 2620.20' as per survey plat dated January 30, 1917

0 1000 2000 3000 4000 5000
SCALE: 1" = 1000'

FILED
JUL 30 1982
STATE ENGINEER'S OFFICE

NO.	BY	DATE	DESCRIPTION	CHK'D	APP'D

REVISIONS

DRAWN BY W.S. | APPROVED BY
JOB NO. 3292.006 | DATE July, 1982

MAP
TO ACCOMPANY APPLICATION TO APPROPRIATE WATER

FOR INDUSTRIAL PURPOSES
BY CHEVRON USA INC.
FROM UNDERGROUND SOURCE

CHILTON ENGINEERING CHARTERED
ELKO, NEVADA RENO, NEVADA

W82016 1/1

65257 65258 45994 45993 45992