STATE OF NEVADA
COUNTY OF WASHOE } S.S.

I, CHARLES B. SEIFERS BEING FIRST DULY SWORN DEPOSE AND SAY THAT THIS MAP CONSISTING OF ONE SHEET, HAS BEEN CORRECTLY DRAWN TO THE DESIGNATED SCALE FROM RECORDS ON FILE WITH THE DIVISION OF WATER RESOURCES OF NEVADA FILED UNDER MAP # 40501 AND OTHERS, AND FROM FIELD NOTES MADE BY ME OR UNDER MY SUPERVISION AND DIRECTION FROM THE 1ST DAY OF MAY, 1979 TO THE 13TH DAY OF APRIL, 1981; THAT IT TRULY AND CORRECTLY REPRESENTS THE EXISTING AND PROPOSED LOCATIONS AND EXTENT OF WORKS USED AND TO BE USED, TO DIVERT WATER FROM AN UNDERGROUND SOURCE, AS WELL AS THE LOCATION OF THE TRUCKEE RIVER, LARGOMARSINO - MURPHY DITCH AND SOME OF THE ROADS IN STOREY COUNTY, NEVADA; THAT THE DIVERSION AND USE IS TO BE BY LOCKWOOD TRAILER PARK, INC. FOR QUASI - MUNICIPAL AND DOMESTIC PURPOSES AND THAT THE EXISTING AND PROPOSED PLACE AND MANNER OF USE ARE FULLY AND CORRECTLY DESIGNATED THEREON

Charles B. Seifers
CHARLES B. SEIFERS
WATER RIGHTS SURVEYOR # 532

SUBSCRIBED AND SWORN TO BEFORE ME THIS 4TH DAY OF August 1982.

Susan R. Zancanella
NOTARY PUBLIC.

SUSAN R. ZANCANELLA
Notary Public - State of Nevada
Washoe County
My Appointment Expires July 20 1983

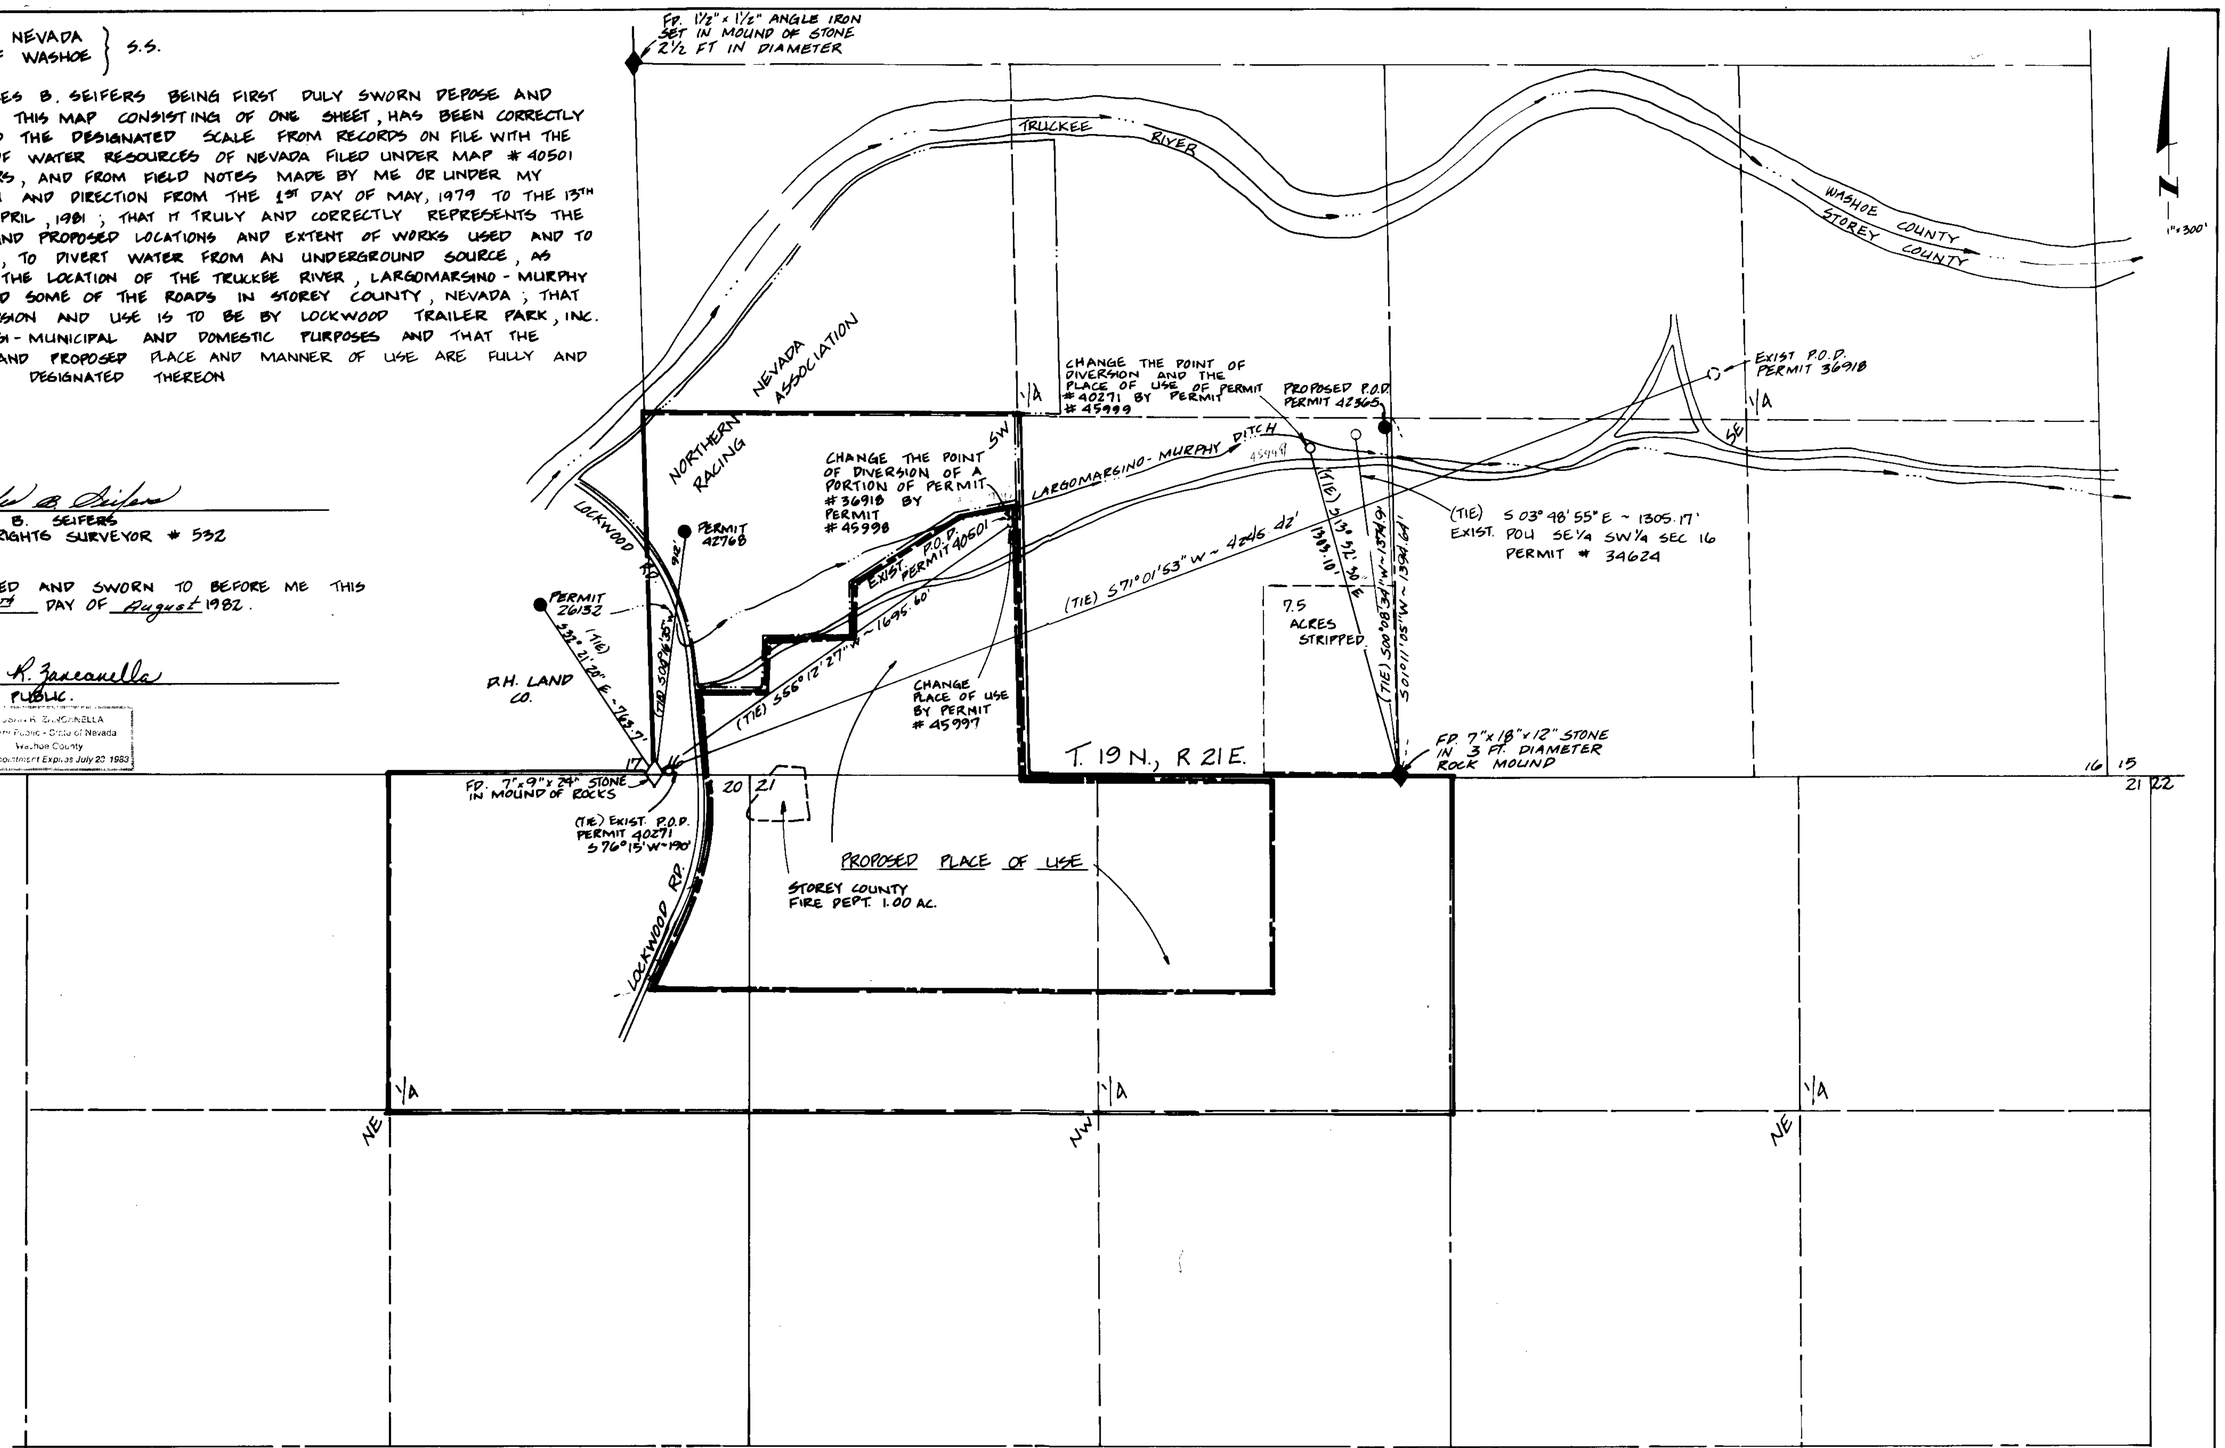

'82 NOV 29 P4:01
RECEIVED
STATE ENGINEERS OFFICE

FILED
NOV 29 1982
STATE ENGINEER

300 150 0 300 600 900
SCALE 1" = 300'

LEGEND

- - - - - EXISTING PLACE OF USE
——·—— PROPOSED PLACE OF USE

BASIS OF BEARING

THE BASIS OF BEARING OF THIS MAP IS THE SOUTH LINE OF SECTION 16, T. 19 N., R. 21 E. BETWEEN THE SOUTH ¼ CORNER AND THE SOUTHWEST SECTION CORNER AS S87°35'12"E MEASURED AS S 88° 11' 28" E (RECORD) PER RECORD OF SURVEY FILE NUMBER 42094 STOREY COUNTY, NEVADA.

MAP
TO ACCOMPANY APPLICATION TO CHANGE THE PLACE OF USE AND POINT OF DIVERSION OF PERMITS # 40271 AND 40501 AND A PORTION OF PERMIT # 36918 BY PERMITS # 45999, 45998 & 45997 FOR QUASI-MUNICIPAL AND DOMESTIC PURPOSES FROM AN UNDERGROUND SOURCE IN STOREY COUNTY, NEVADA

BY: LOCKWOOD TRAILER PARK, INC.

THE SPINK CORPORATION
ENGINEERS · PLANNERS · SURVEYORS
315 MARGRAY DR.

1/1

45999 45998 45997