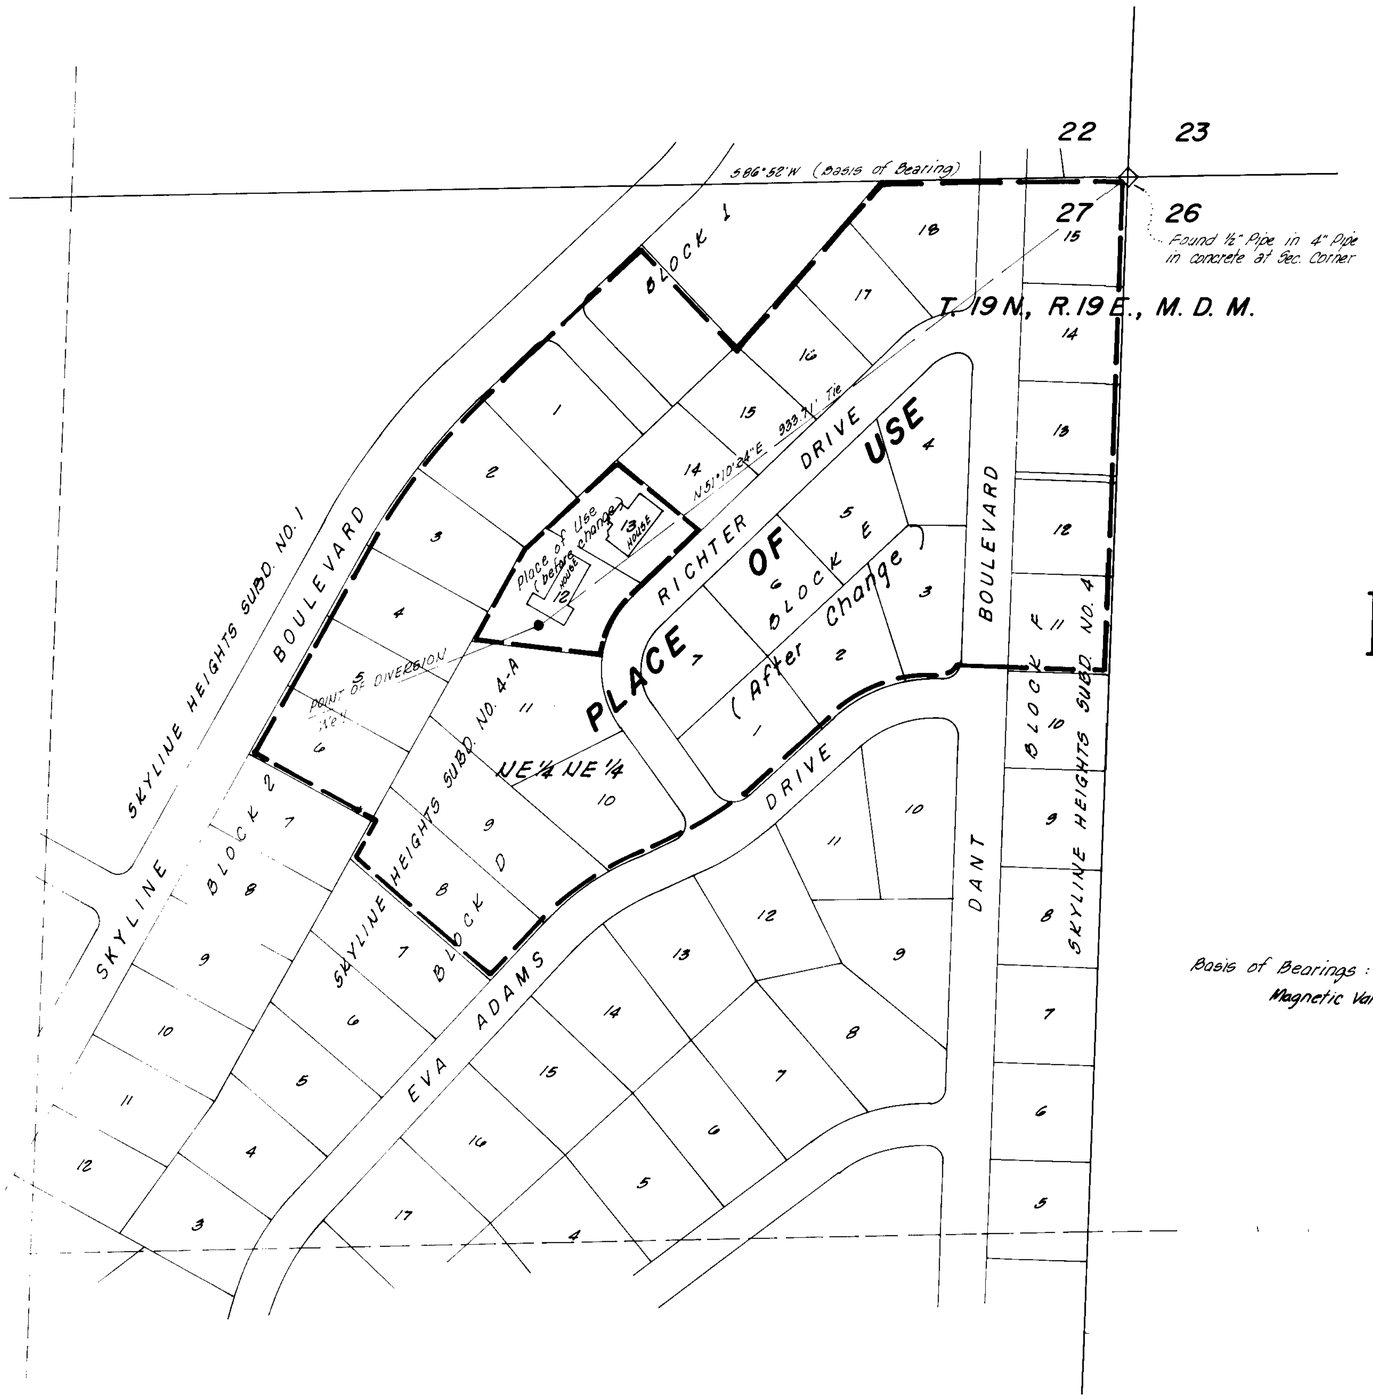

Basis of Bearings:
Magnetic Variation - 18°

STATE OF NEVADA S.S.
COUNTY OF WASHOE

I, E.P. Osgood, Jr., being first duly sworn, depose and say that this map, consisting of one sheet, has been correctly drawn to the designated scale from field notes of a survey made by me or under my supervision and direction on August 10, 1982; that it truly and correctly represents the location and extent of the works used to divert water from underground sources in Washoe County, by Keith Bantz for Quasi-Municipal purposes (Geothermal Heating & Cooling). That the proposed point of diversion and return, the location of the well, the approximate size and capacity of the conduit, and the location and names of all other works or streams which are crossed by or connected with said works, are fully and correctly designated hereon

E.P. Osgood Jr.
E.P. Osgood Jr. St. Wtr. Rt. Sur. No. 294

Subscribed and sworn to before me on this 11th day of August, 1982.

Marvin Hamrick
Notary Public

0 100 200 300 400 500
SCALE: 1" = 100'

46068

FILED
OCT 27 1982
STATE ENGINEER'S OFFICE

MAP TO ACCOMPANY
APPLICATION TO CHANGE PLACE OF USE
UNDER APPLICATION NO. 42929
Cert 10143

KEITH BANTZ

FROM UNDERGROUND SOURCES

E.P. OSGOOD, JR. - STATE WATER RT. SUR. NO 294
DECEMBER 1980 SHEET NO 1 OF 1

46795 46068