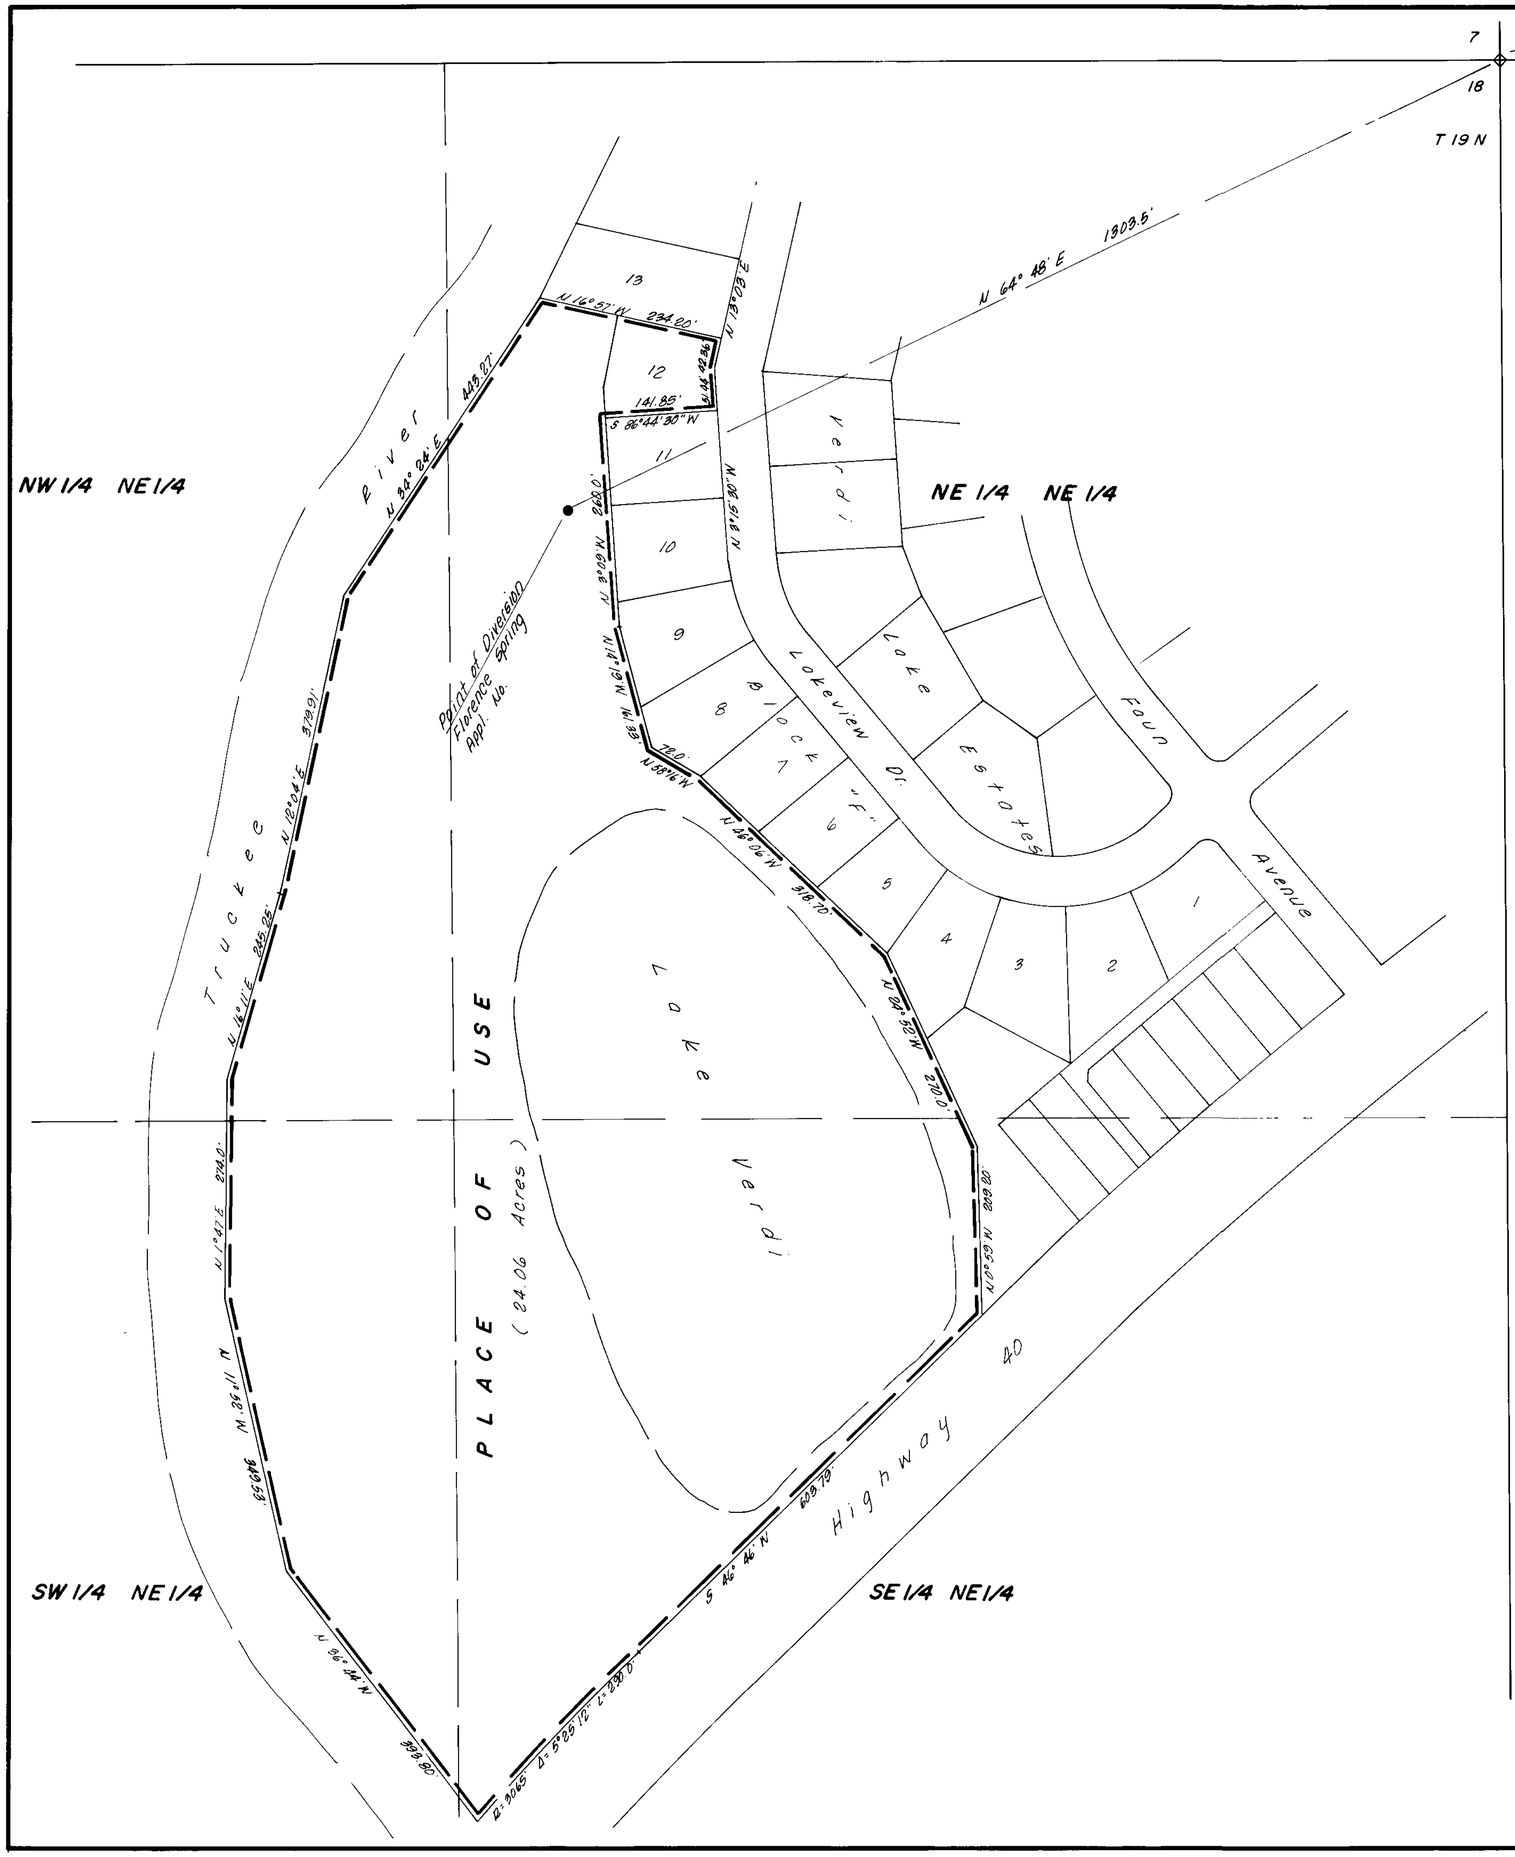

State of Nevada
County of Washoe S.S.

I, E.P. Osgood, being first duly sworn, depose and say that this map, consisting of one sheet, has been correctly drawn to the designated scale from field notes of a survey made by me on August 16, 1982; that it truly and correctly represents the proposed location and extent of the works used to divert water from Florence Spring in Washoe County, by Florence R. Marsh for irrigation and domestic use. That the proposed point of diversion, the approximate location and size of the diverting channel, all reservoirs or basins, the location and names of all other works which will cross or connect with the proposed works, and the boundary of all lands, showing by 40 acre subdivision the area proposed to be irrigated, are fully and correctly designated thereon.

E.P. Osgood
E.P. Osgood (State Water Right Surveyor 294)

Subscribed and sworn to before me
this 23rd day of AUGUST 1982.
Notary Public in and for Washoe County, Nevada.

Marvin Hamrick

46087

FILED

MAP TO ACCOMPANY
APPLICATION TO APPROPRIATE WATER
FOR IRRIGATION & DOMESTIC USE
BY
FLORENCE R. MARSH
FROM FLORENCE SPRING
WASHOE COUNTY NEVADA

E.P. OSGOOD (STATE WATER RIGHT SURVEYOR 294)

46087