MONSEN ENG. 100 10-81 MC 29686

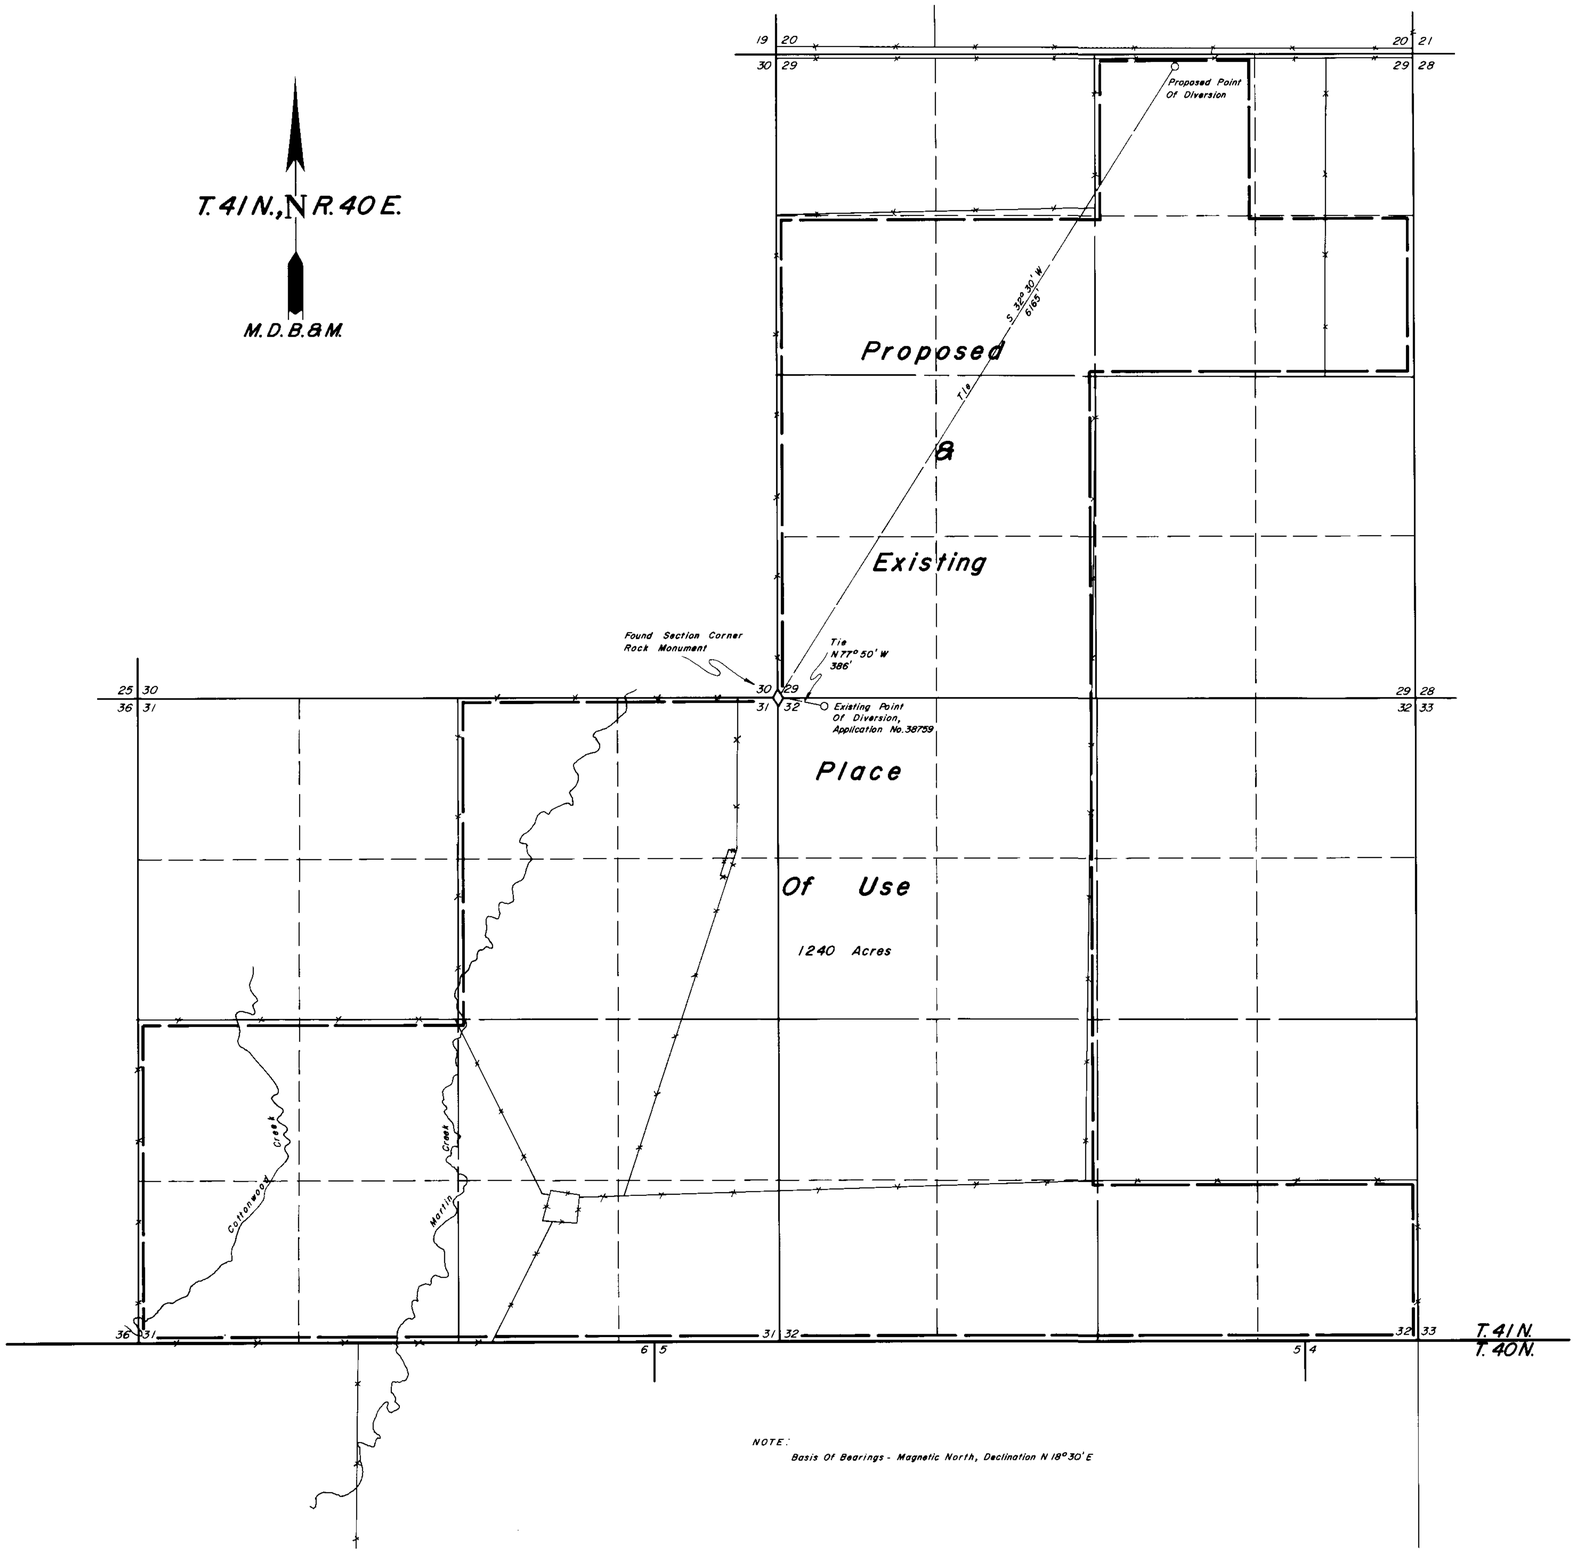

NOTE:
Basis Of Bearings - Magnetic North, Declination N 18° 30' E

State of Nevada
County of Humboldt } S.S.

I, Robert N. Caldwell, being first duly sworn, depose and say that this map, consisting of 1 sheets, has been correctly drawn from field notes of a survey made by me August 25, 1982, that it truly and correctly represents the location and extent of the works used to divert water from underground in Humboldt County by Ninety-Six Ranch for stockwatering purposes, that the proposed point of diversion, the approximate location and size of the diverting channel, all reservoirs or basins, the locations and names of all other works which will cross or connect with the proposed works, and the boundary of all lands, showing by 40-acre subdivisions the areas proposed to be irrigated, are fully and correctly designated thereon.

Robert N. Caldwell
State Water Right Surveyor No. 468

REGISTERED LAND SURVEYOR - STATE OF NEVADA
ROBERT N. CALDWELL
8-25-82
4233

Subscribed and sworn to before me this 25th day of August 1982

Holoren Crawford
Notary Public

CERTIFICATE No. 11223 ISSUED 8/5/85

Scale: 1" = 660'

660 0 660 1320 1980 2640

Map To Accompany
Application To Change The Point Of Diversion
Under Application No. 38759 By
Ninety - Six Ranch
For Stockwatering Purposes In Humboldt County

Humboldt County Nevada

Desert Mountain Surveying Company
146 West Second Street
Winnemucca, Nevada 89445

46090