MONSEN ENG. 100 10-81 MC 2984

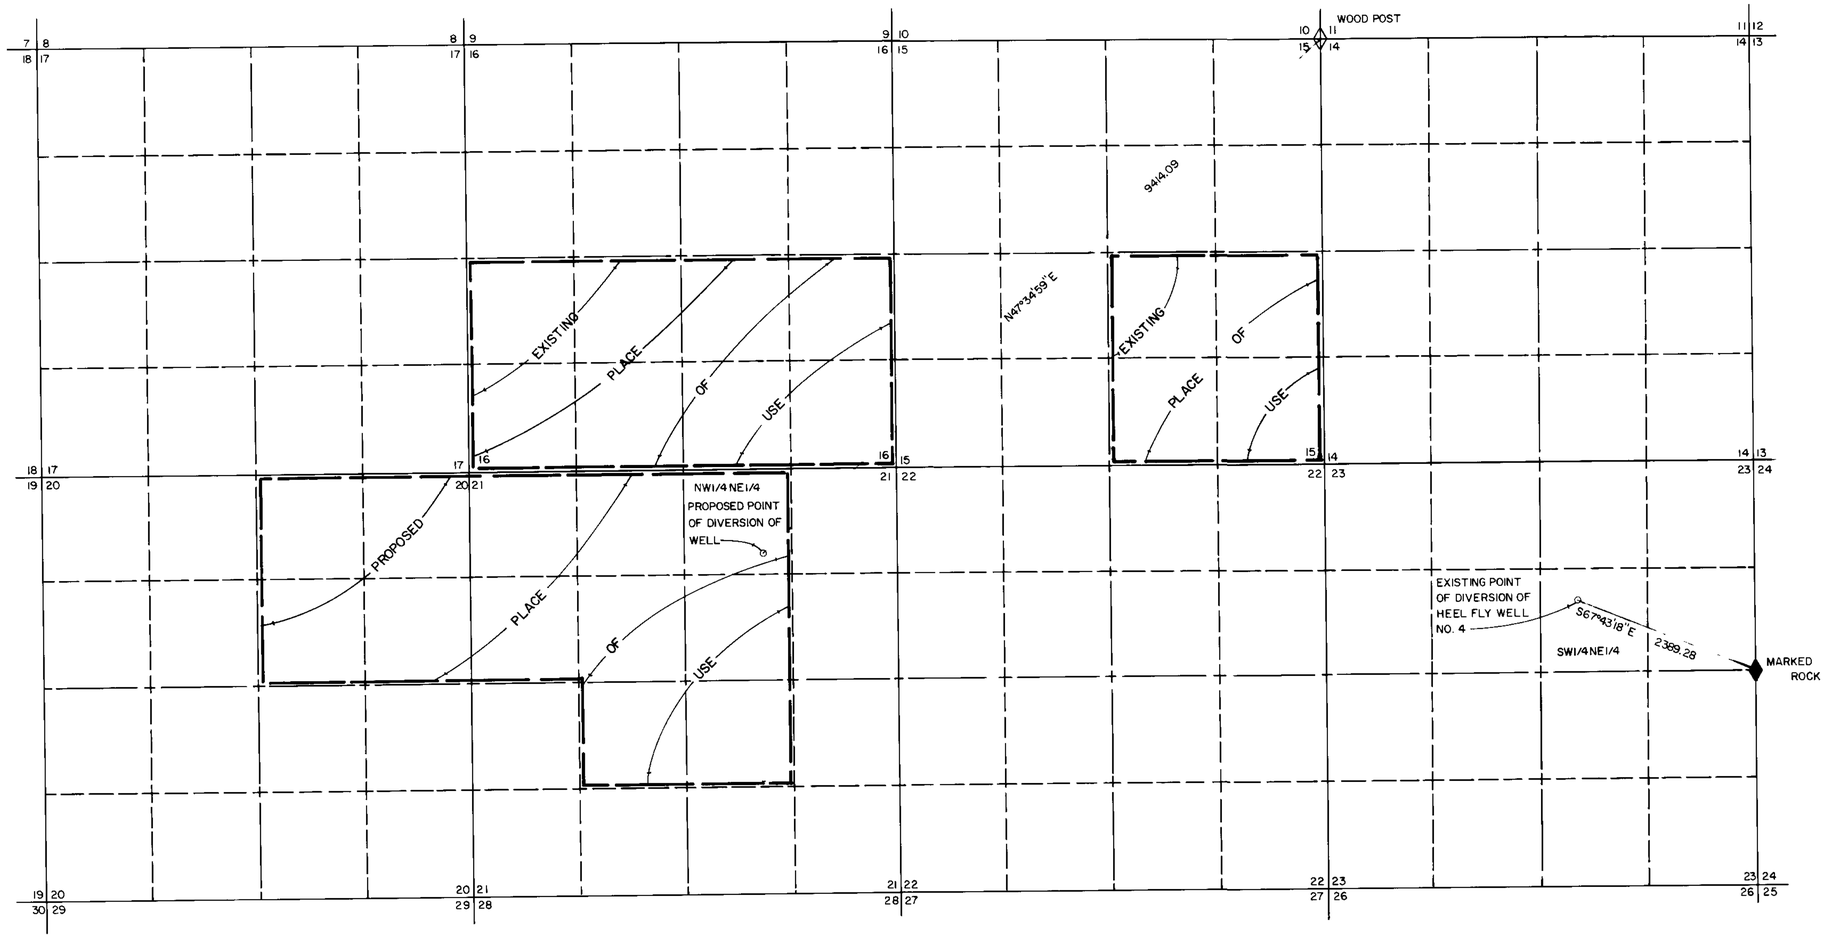

T35N–R59E M.D.B.&M.

N

STATE OF NEVADA
COUNTY OF ELKO } S.S.

I, Alan S. Boyack, being first duly sworn, depose and say that this map, consisting of one sheet, has been correctly drawn to the designated scale from field notes of a survey made under my supervision and direction, between the 4th day of August, and the 5th day of August, 1982; that it truly and correctly represents the proposed location and extent of the works used to divert water from underground in Elko County, by Peter E. Marble for irrigation purposes. That the proposed point of diversion, the approximate location and size of the diverting channel, all reservoirs or basins, the location and names of all other works which will cross or connect with the proposed works, and the boundary of all lands, showing by 40-acre subdivision, are fully and correctly designated thereon.

Alan S. Boyack
State Water Right Surveyor No. 358

Subscribed and Sworn to before me this 27th day of August, 1982

Linda L. Reynolds
Notary Public in and for Elko County, Nevada

BASIS OF BEARING: TRUE NORTH USING A MAGNETIC DECLINATION OF 17°30' EAST

SCALE: 1" = 1000'

0 500 1000 2000 3000 4000 5000

FILED
SEP 1982
STATE ENGINEER'S OFFICE

MAP TO ACCOMPANY APPLICATION TO CHANGE THE POINT OF DIVERSION AND THE PLACE OF USE UNDER APPLICATION NUMBER 44065 FOR IRRIGATION PURPOSES BY PETER E. MARBLE, FROM AN UNDERGROUND SOURCE IN ELKO COUNTY, NEVADA.

BOYACK SURVEYING ELKO, NEVADA W-82041

46107