MONSEN ENG. 100 10-81 MC 2984

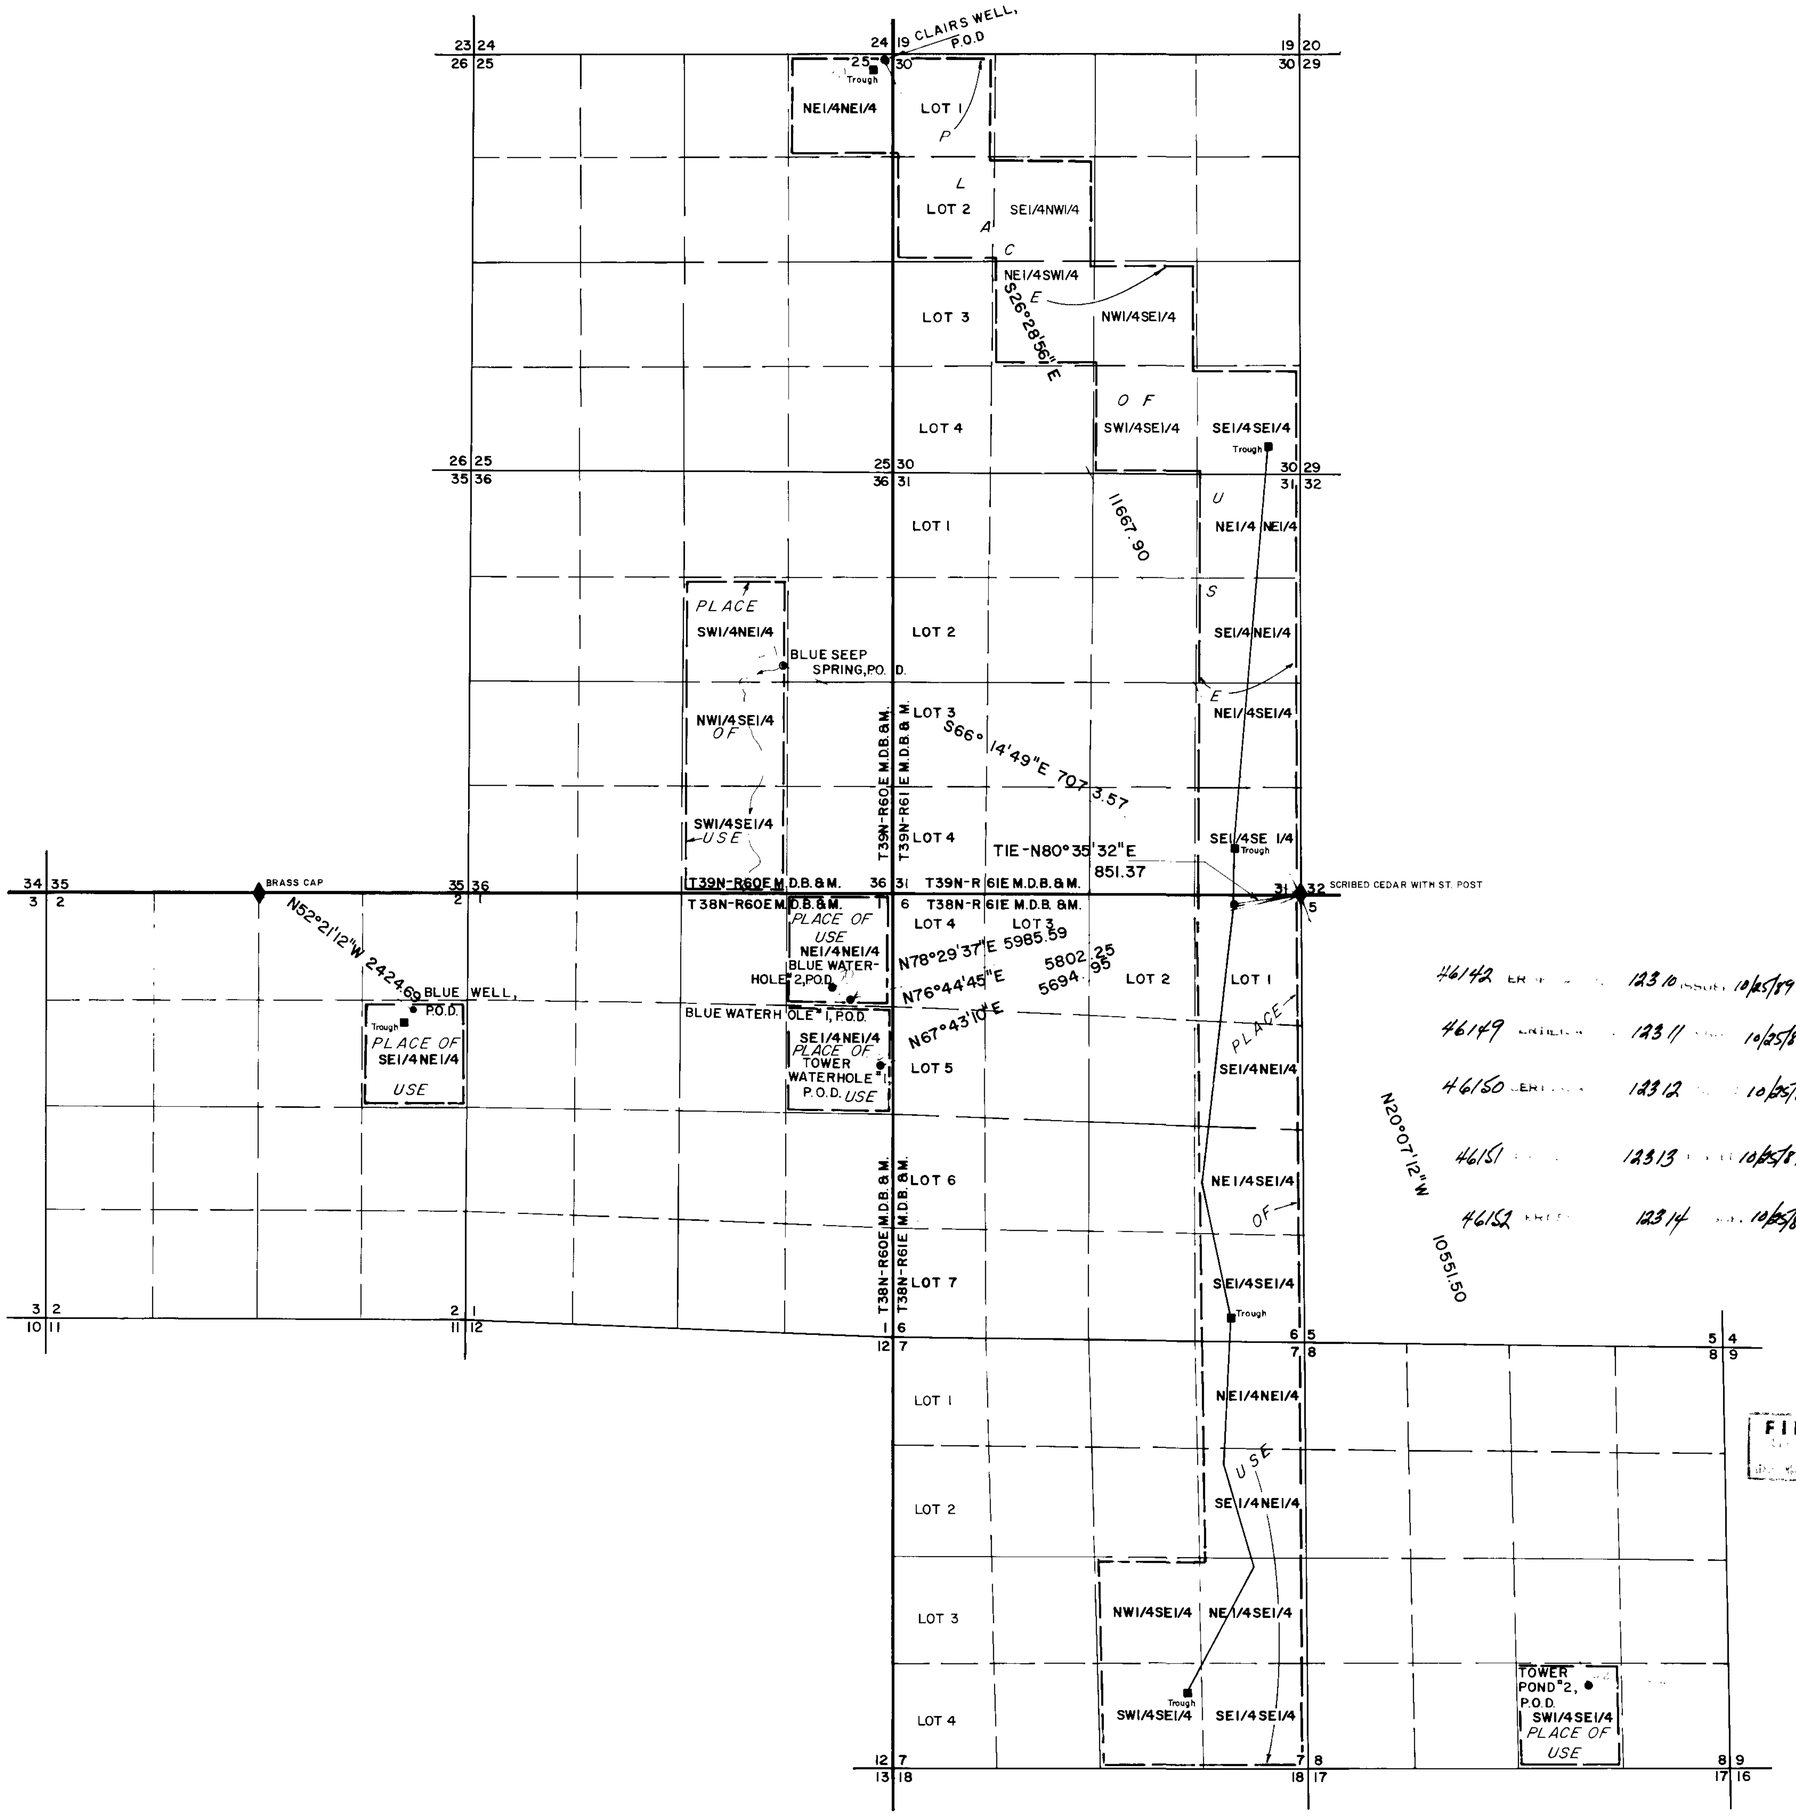

N

46142	123.10	ISSUED	10/25/89
46149	123.11		10/25/89
46150	123.12		10/25/89
46151	123.13		10/25/89
46152	123.14		10/25/89

STATE OF NEVADA
COUNTY OF ELKO } S.S.

I, Alan S. Boyack, being first duly sworn, depose and say that this map, consisting of one sheet, has been correctly drawn to the designated scale from field notes of a survey made under my supervision and direction, between the 26th day of JULY, and the 27th day of JULY, 1982; that it truly and correctly represents the proposed location and extent of the works used to divert water from WELLS & SPRINGS in Elko County, by DAHL INC. for STOCKWATER purposes. That the proposed point of diversion, the approximate location and size of the diverting channel, all reservoirs or basins, the location and names of all other works which will cross or connect with the proposed works, and the boundary of all lands, showing by 40-acre subdivision, are fully and correctly designated thereon.

Alan S. Boyack
State Water Right Surveyor No. 358

Subscribed and Sworn to before me this 13th day of September, 1982.

Linda L. Reynolds
Notary Public in and for Elko County, Nevada

BASIS OF BEARING - TRUE NORTH USING A MAGNETIC DECLINATION OF 17°30'E.

FILED

SCALE: 1" = 1000'
0 500 1000 2000 3000 4000 5000

MAP

TO ACCOMPANY APPLICATION TO APPROPRIATE WATER FOR STOCKWATER

BY

DAHL INC.

FROM WELLS AND SPRINGS IN ELKO COUNTY, NEV.

BOYACK SURVEYING ELKO, NEVADA W-82047 fad

46157 46152 46151 46150 46149 46142