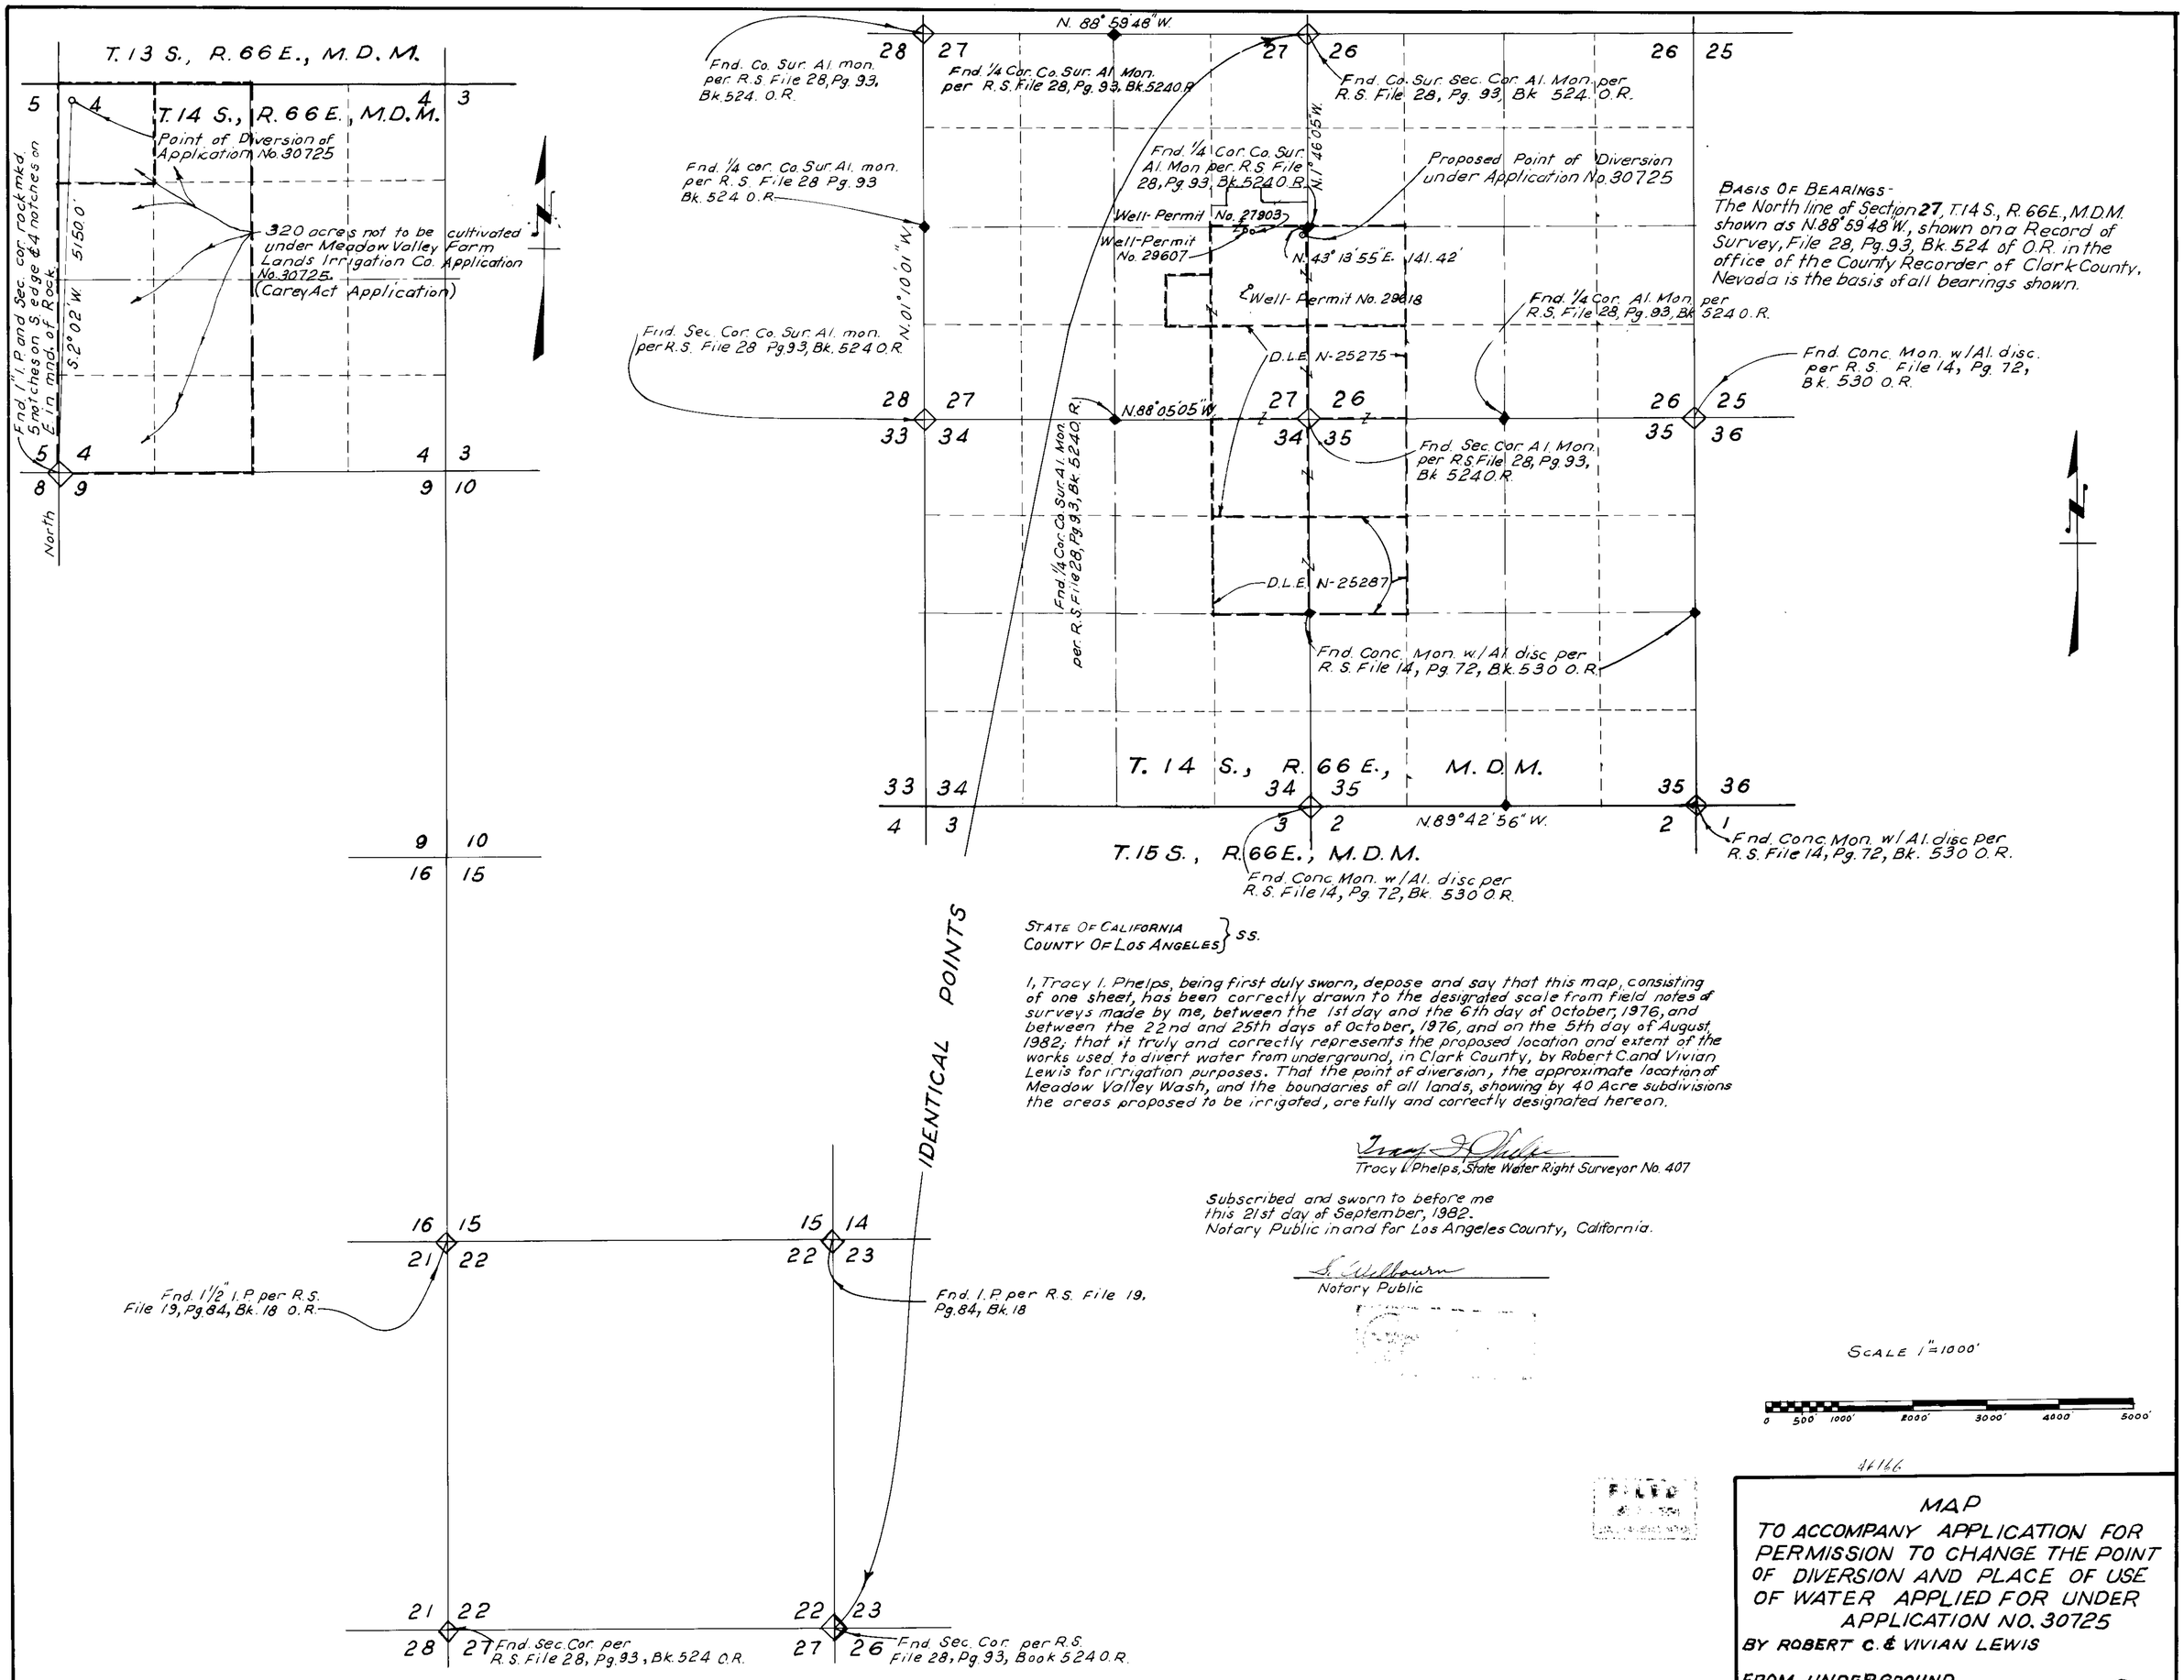

BASIS OF BEARINGS-
The North line of Section 27, T. 14 S., R. 66 E., M.D.M. shown as N. 88° 59' 48" W., shown on a Record of Survey, File 28, Pg. 93, Bk. 524 of O.R. in the office of the County Recorder of Clark County, Nevada is the basis of all bearings shown.

STATE OF CALIFORNIA }
COUNTY OF LOS ANGELES } SS.

I, Tracy I. Phelps, being first duly sworn, depose and say that this map, consisting of one sheet, has been correctly drawn to the designated scale from field notes of surveys made by me, between the 1st day and the 6th day of October, 1976, and between the 22nd and 25th days of October, 1976, and on the 5th day of August, 1982; that it truly and correctly represents the proposed location and extent of the works used to divert water from underground, in Clark County, by Robert C. and Vivian Lewis for irrigation purposes. That the point of diversion, the approximate location of Meadow Valley Wash, and the boundaries of all lands, showing by 40 Acre subdivisions the areas proposed to be irrigated, are fully and correctly designated hereon.

Tracy I. Phelps, State Water Right Surveyor No. 407

Subscribed and sworn to before me this 21st day of September, 1982.
Notary Public in and for Los Angeles County, California.

S. Wilbourn
Notary Public

46166

MAP
TO ACCOMPANY APPLICATION FOR PERMISSION TO CHANGE THE POINT OF DIVERSION AND PLACE OF USE OF WATER APPLIED FOR UNDER APPLICATION NO. 30725
BY ROBERT C. & VIVIAN LEWIS
FROM UNDERGROUND

46166