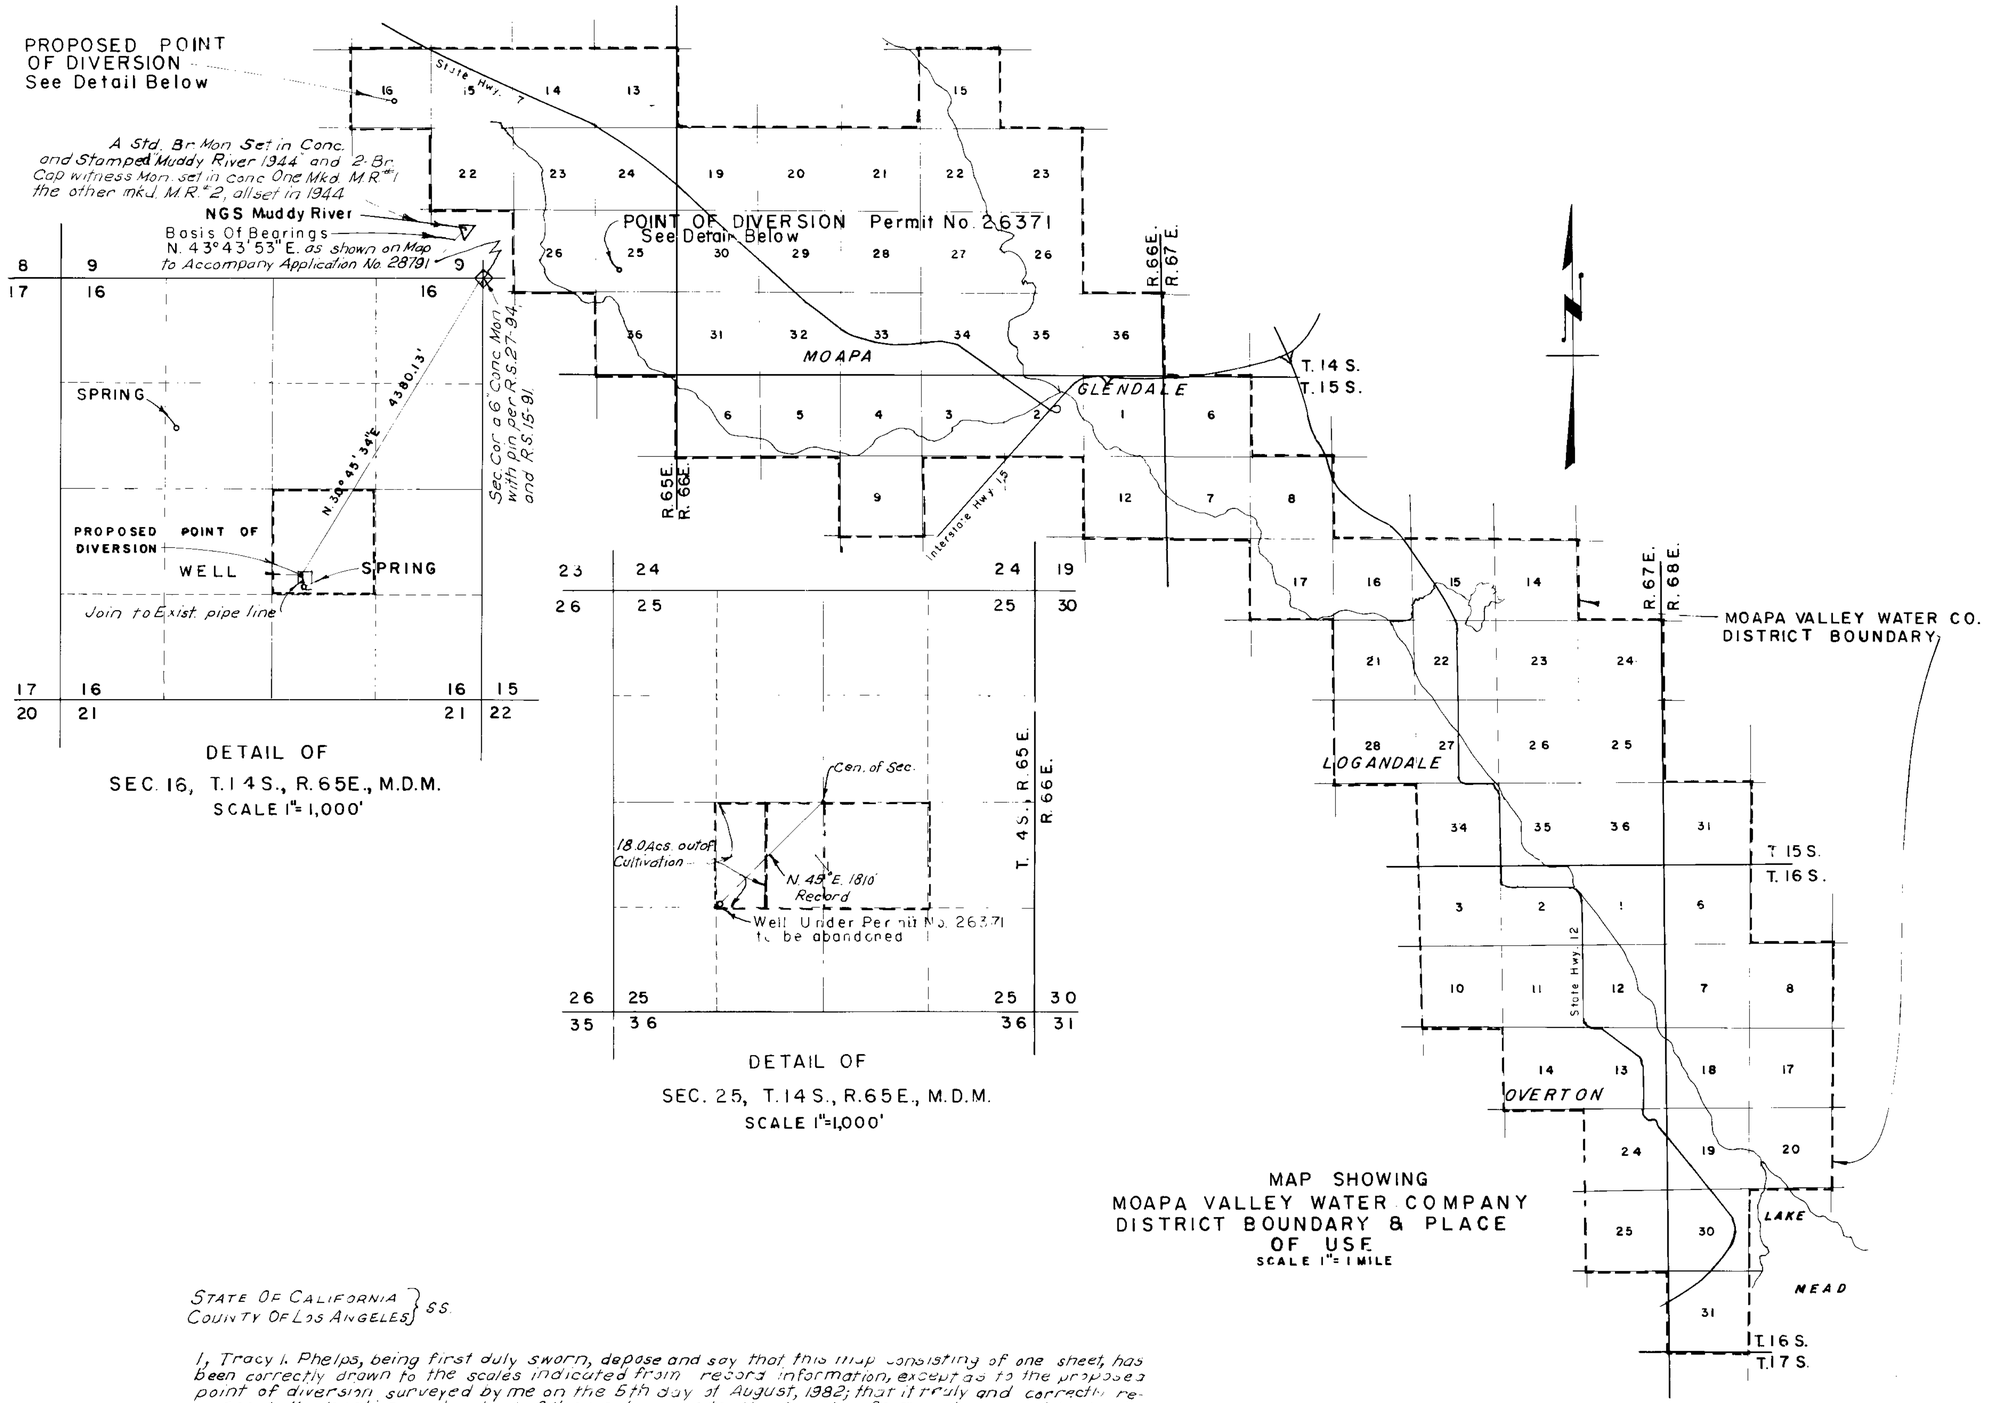

STATE OF CALIFORNIA }
COUNTY OF LOS ANGELES } SS.

I, Tracy I. Phelps, being first duly sworn, depose and say that this map consisting of one sheet, has been correctly drawn to the scales indicated from record information, except as to the proposed point of diversion surveyed by me on the 5th day of August, 1982; that it truly and correctly represents the location and extent of the works used to divert water from underground, in Clark County, for municipal purposes, by Moapa Valley Water Company; that the proposed point of diversion and the boundary of the place of use are fully and correctly designated thereon.

Tracy I. Phelps
State Water Right Surveyor No. 407

Subscribed and sworn to before me
this 20th day of September, 1982.
Notary Public in and for Los Angeles County, California.

S. Welbourn

SCALE IN MILES
0 0.5 1 1.5 2 3 4

MAP
TO ACCOMPANY APPLICATION TO CHANGE POINT OF DIVERSION, PLACE AND MANNER OF USE UNDER APPLICATION NO. 26371

BY MOAPA VALLEY WATER COMPANY
FROM UNDERGROUND

46168