SCALE: 1" = 400'

400 0 400 800 1200

BASIS OF BEARING:
MAGNETIC NORTH VARIATION = 16° 30' E

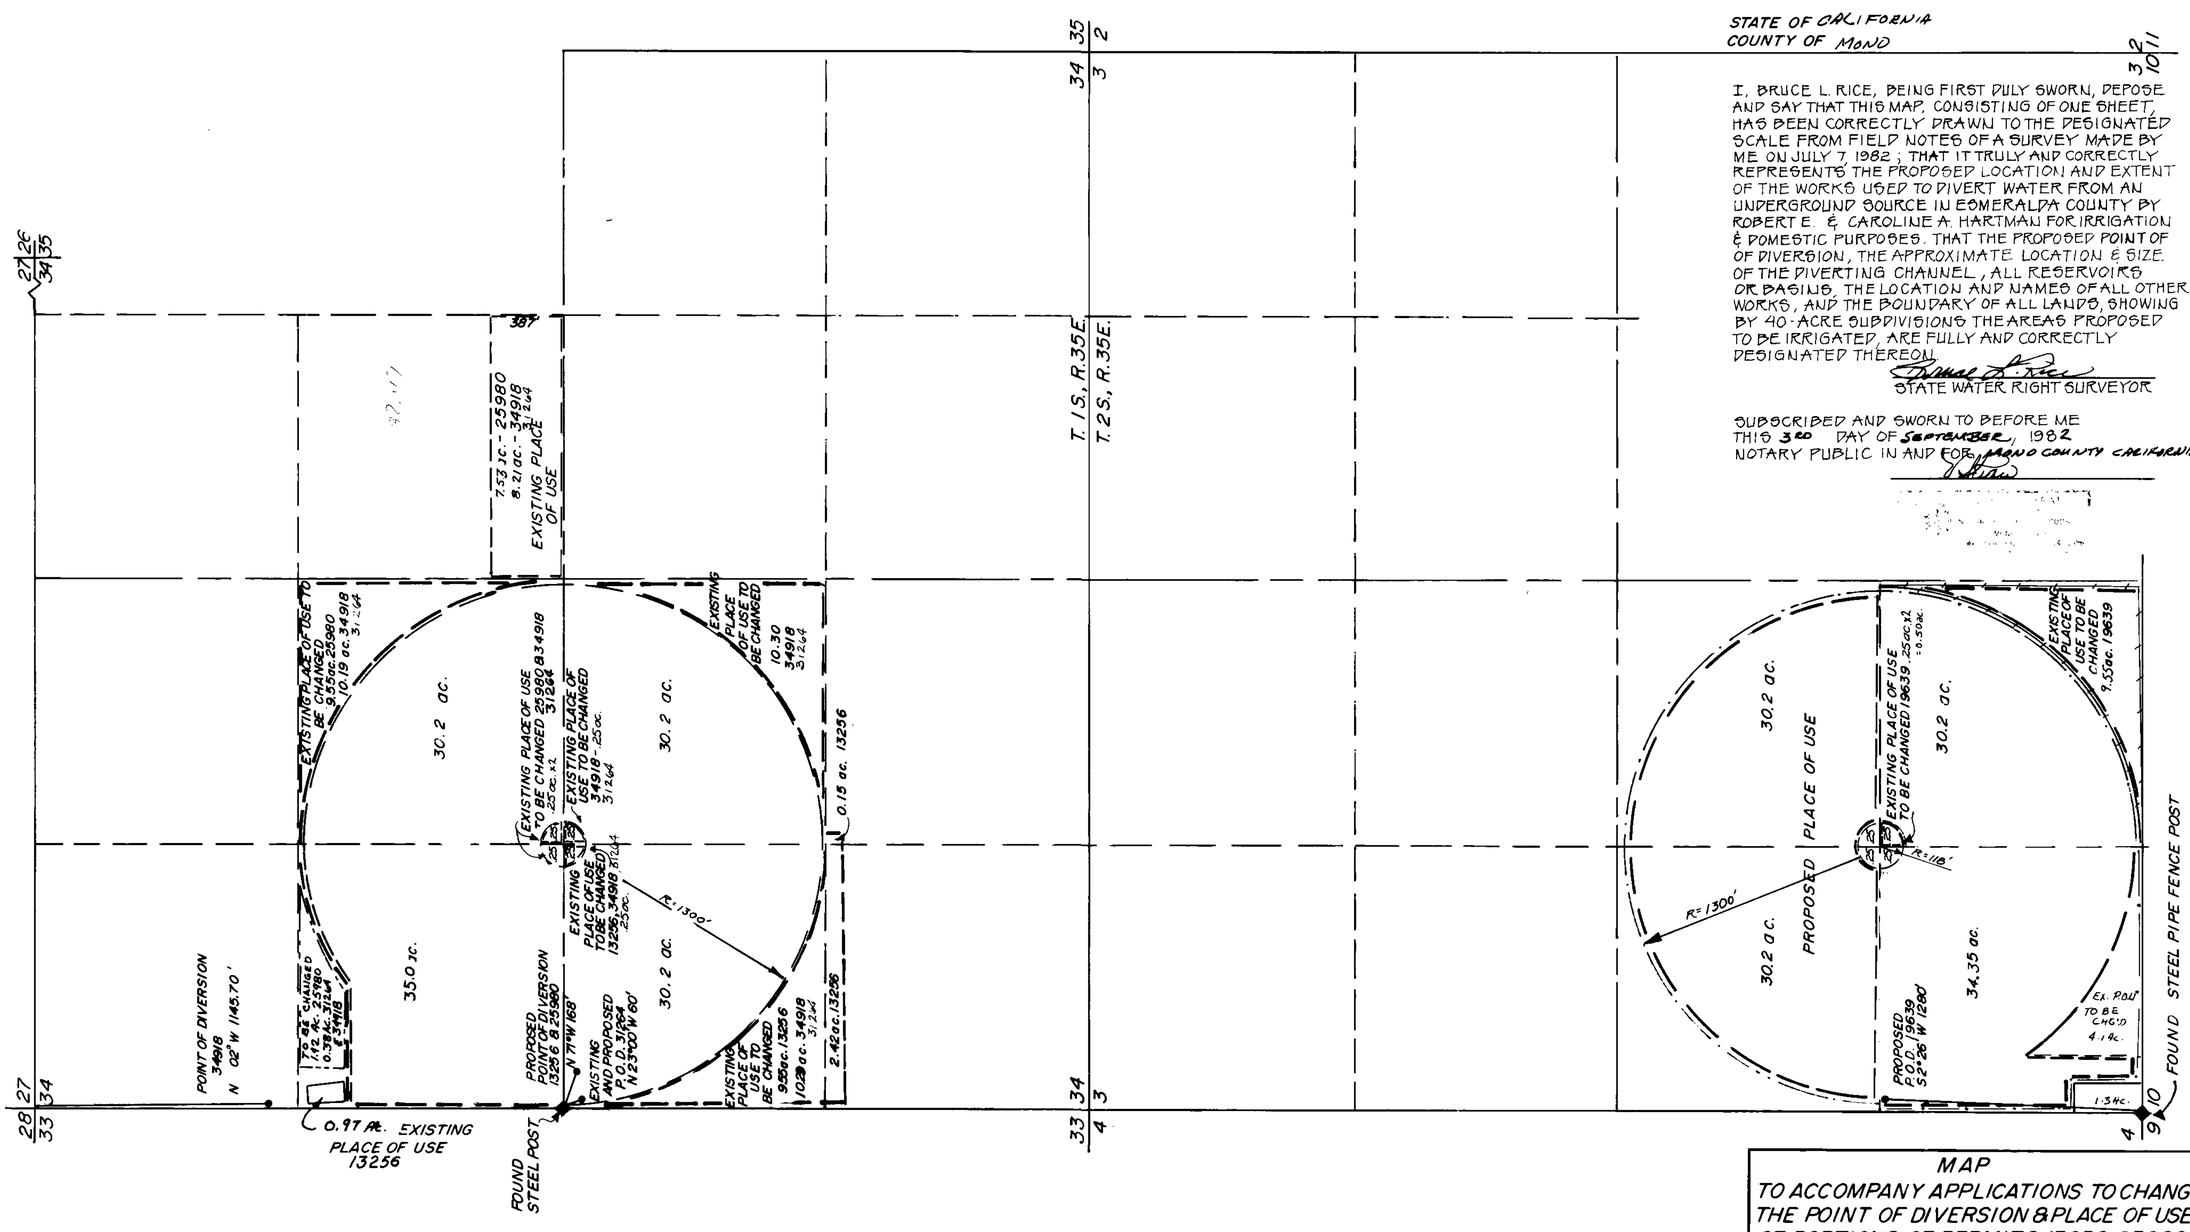

STATE OF CALIFORNIA
COUNTY OF MONO

I, BRUCE L. RICE, BEING FIRST DULY SWORN, DEPOSE AND SAY THAT THIS MAP, CONSISTING OF ONE SHEET, HAS BEEN CORRECTLY DRAWN TO THE DESIGNATED SCALE FROM FIELD NOTES OF A SURVEY MADE BY ME ON JULY 7, 1982; THAT IT TRULY AND CORRECTLY REPRESENTS THE PROPOSED LOCATION AND EXTENT OF THE WORKS USED TO DIVERT WATER FROM AN UNDERGROUND SOURCE IN ESMERALDA COUNTY BY ROBERT E. & CAROLINE A. HARTMAN FOR IRRIGATION & DOMESTIC PURPOSES. THAT THE PROPOSED POINT OF OF DIVERSION, THE APPROXIMATE LOCATION & SIZE OF THE DIVERTING CHANNEL, ALL RESERVOIRS OR BASINS, THE LOCATION AND NAMES OF ALL OTHER WORKS, AND THE BOUNDARY OF ALL LANDS, SHOWING BY 40-ACRE SUBDIVISIONS THE AREAS PROPOSED TO BE IRRIGATED, ARE FULLY AND CORRECTLY DESIGNATED THEREON.

Bruce L. Rice
STATE WATER RIGHT SURVEYOR

SUBSCRIBED AND SWORN TO BEFORE ME
THIS 3RD DAY OF SEPTEMBER, 1982
NOTARY PUBLIC IN AND FOR MONO COUNTY CALIFORNIA

FILED
SEP 1982
ENGINEER

MAP
TO ACCOMPANY APPLICATIONS TO CHANGE THE POINT OF DIVERSION & PLACE OF USE OF PORTIONS OF PERMITS 13256, 25980, & 34918 & 31.244 AND THE PLACE OF USE OF A PORTION OF PERMIT 19639.
FOR: IRRIGATION & DOMESTIC
FROM: UNDERGROUND
BY: ROBERT E. & CAROLINE A. HARTMAN

BRUCE L. RICE
Civil Engineering & Surveying
P.O. BOX 642
BRIDGEPORT, CA

46174