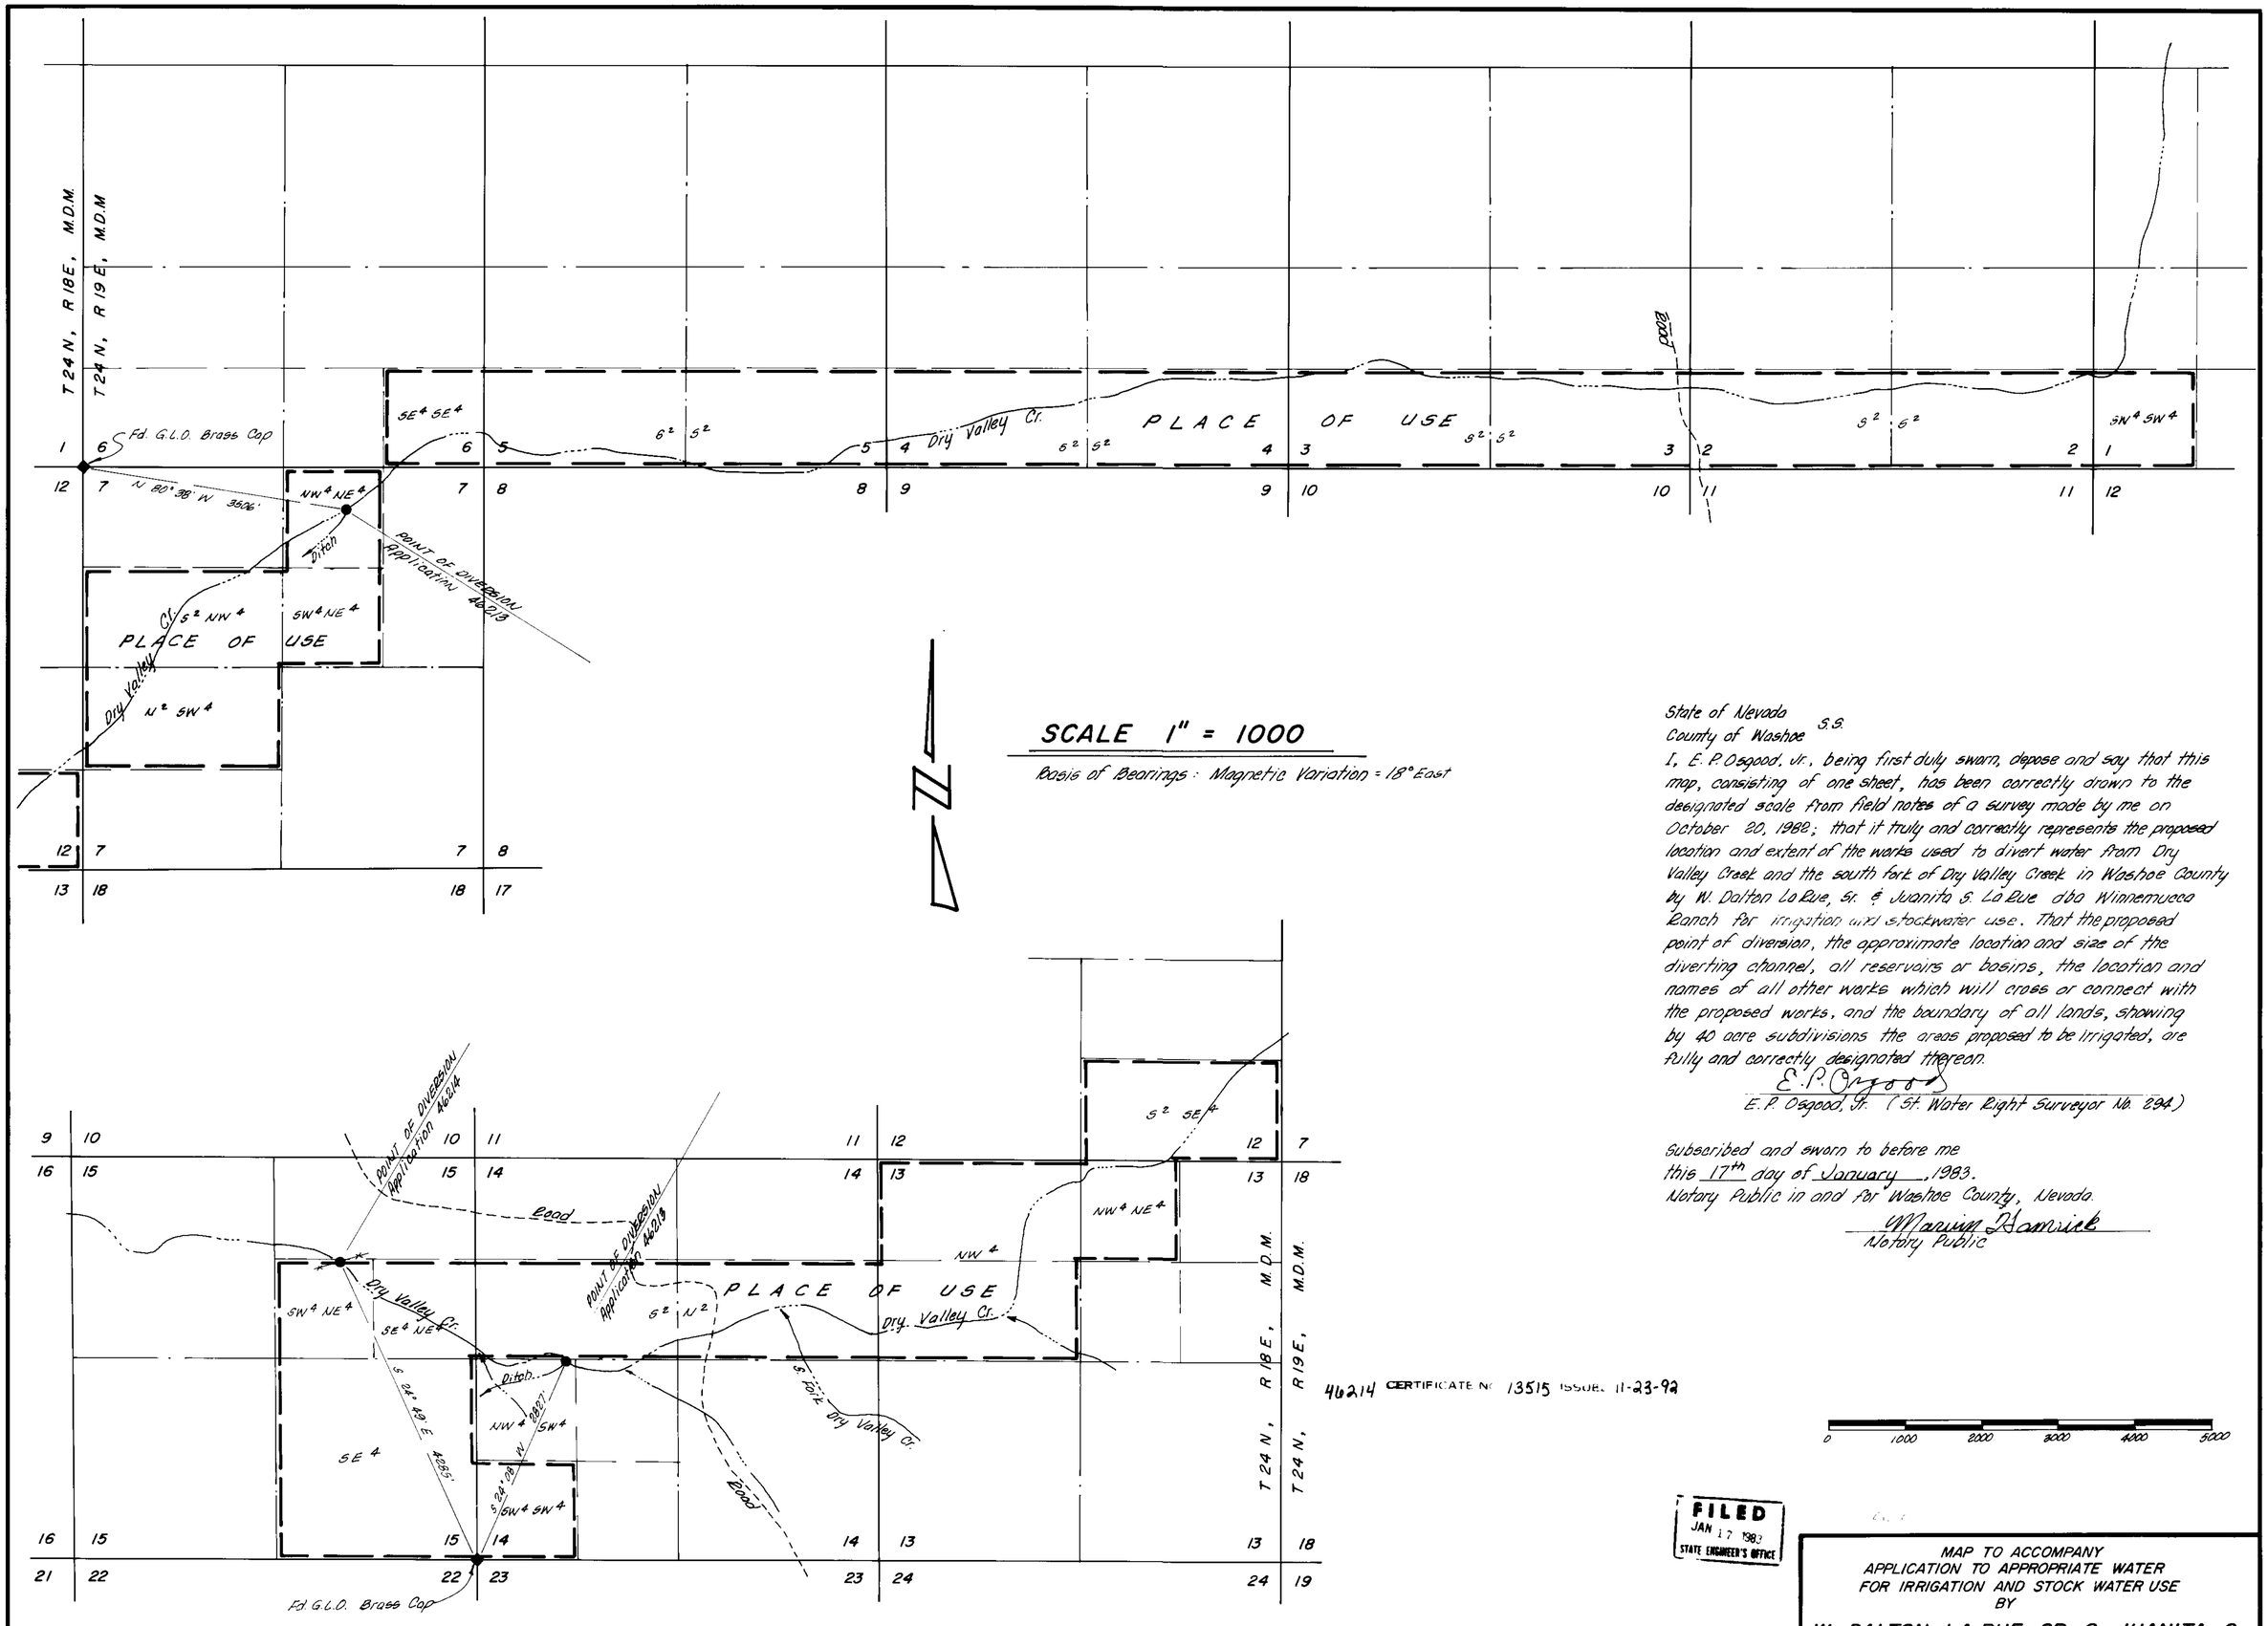

46214 CERTIFICATE No. 13515 ISSUED 11-23-92

State of Nevada
County of Washoe S.S.

I, E. P. Osgood, Jr., being first duly sworn, depose and say that this map, consisting of one sheet, has been correctly drawn to the designated scale from field notes of a survey made by me on October 20, 1982; that it truly and correctly represents the proposed location and extent of the works used to divert water from Dry Valley Creek and the south fork of Dry Valley Creek in Washoe County by W. Dalton La Rue, Sr. & Juanita S. La Rue dba Winnemucca Ranch for irrigation and stockwater use. That the proposed point of diversion, the approximate location and size of the diverting channel, all reservoirs or basins, the location and names of all other works which will cross or connect with the proposed works, and the boundary of all lands, showing by 40 acre subdivisions the areas proposed to be irrigated, are fully and correctly designated thereon.

E. P. Osgood

E. P. Osgood, Jr. (St. Water Right Surveyor No. 294)

Subscribed and sworn to before me
this 17th day of January, 1983.
Notary Public in and for Washoe County, Nevada.

Marian Hamrick
Notary Public

0 1000 2000 3000 4000 5000

FILED
JAN 17 1983
STATE ENGINEER'S OFFICE

MAP TO ACCOMPANY
APPLICATION TO APPROPRIATE WATER
FOR IRRIGATION AND STOCK WATER USE
BY

W. DALTON LA RUE, SR. & JUANITA S. LA RUE dba WINNEMUCCA RANCH

FROM DRY VALLEY CREEK
WASHOE CO. — NEVADA

SHEET 1 OF 1

46214 46213