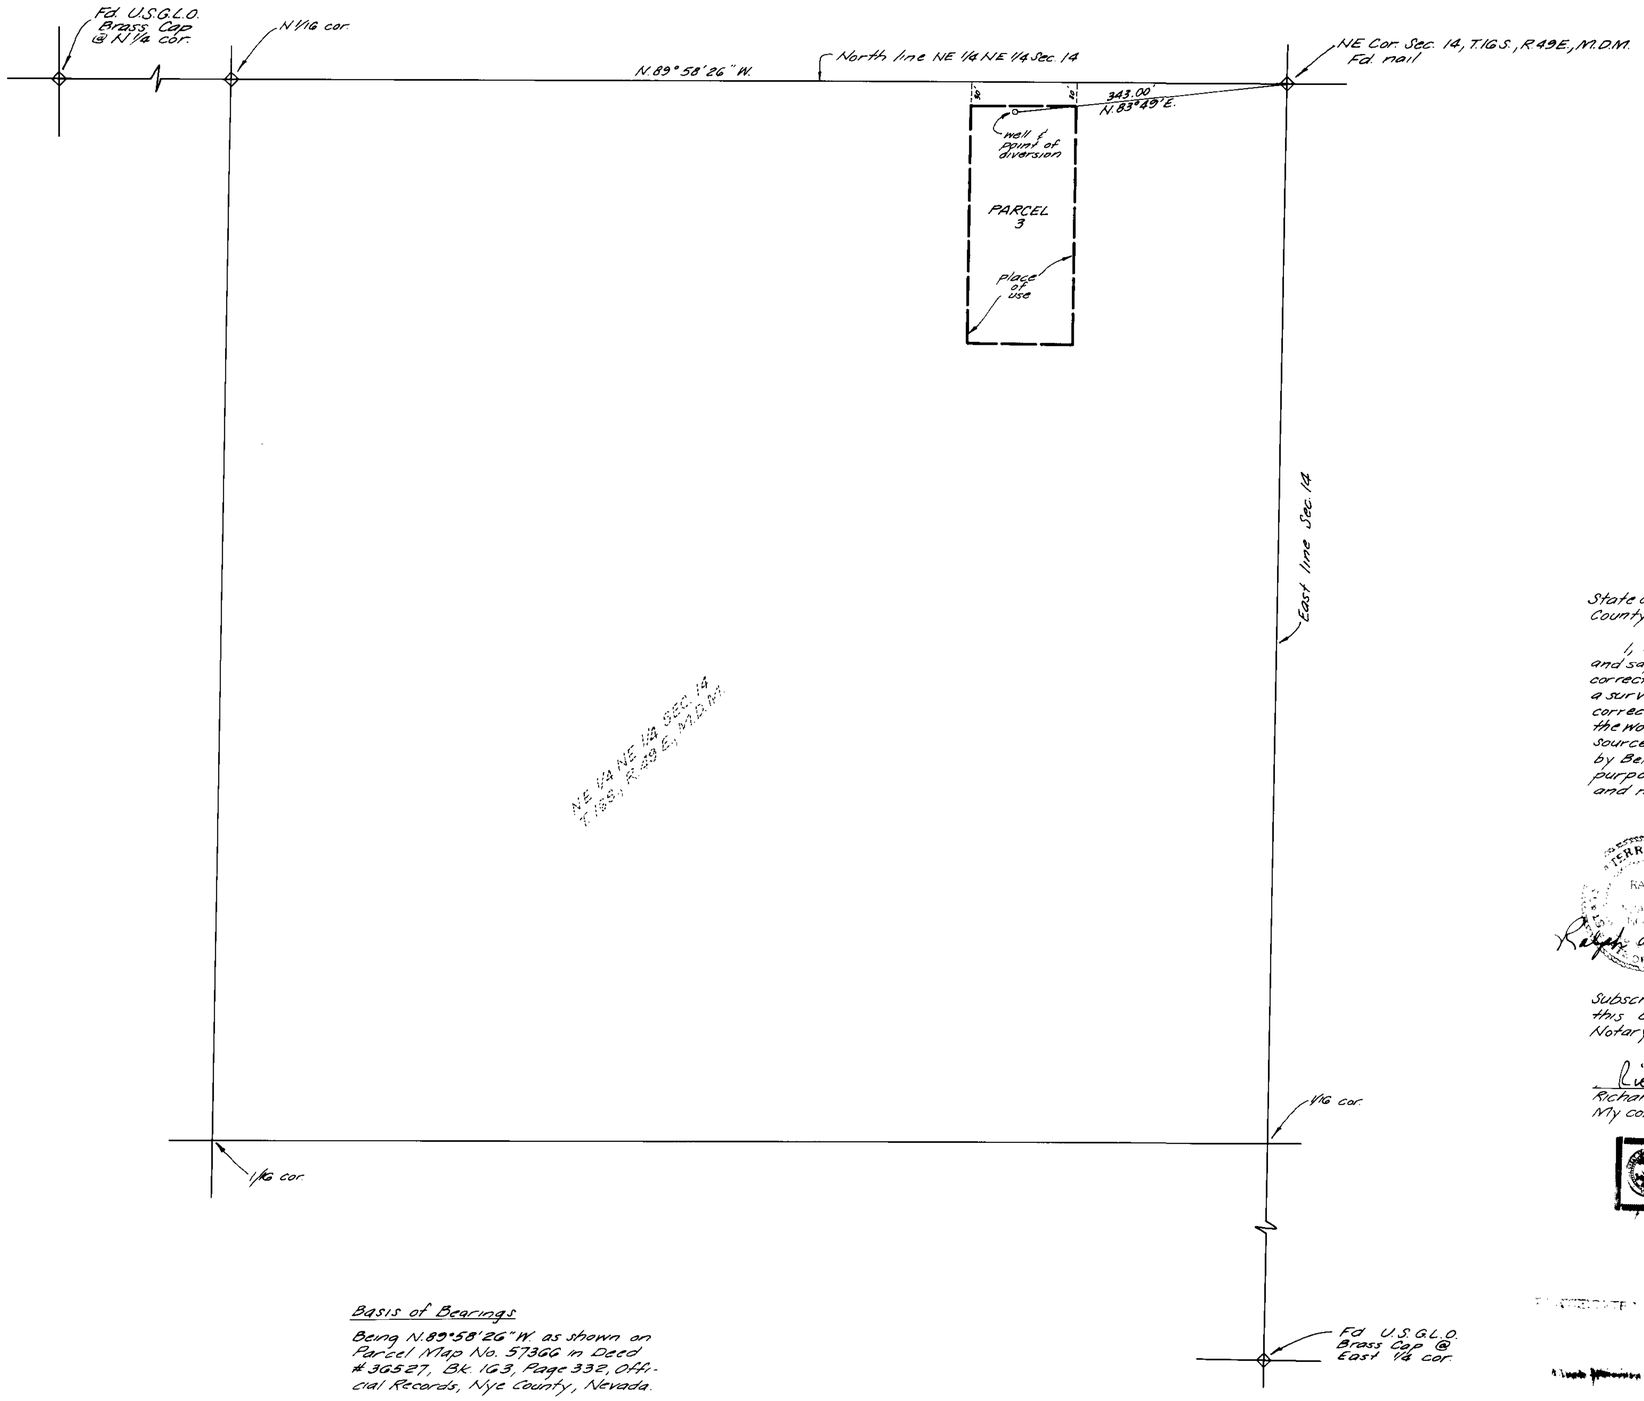

Basis of Bearings

Being N.89°58'26"W. as shown on Parcel Map No. 5736G in Deed #365527, Bk. 163, Page 332, Official Records, Nye County, Nevada.

State of Nevada } ss
County of Clark }

I, Ralph L. Kraemer, being first duly sworn, depose and say, that this map, consisting of one sheet, has been correctly drawn to the designated scale from field notes of a survey made by me on Sept. 8, 1982; that it truly and correctly represents the proposed location and extent of the works used to divert water from an underground source (the Amargosa Artesian Basin) in Nye County, by Bell Telephone Company of Nev. for Commercial purpose. That the proposed point of diversion, place and manner of use are correctly designated hereon.

Ralph L. Kraemer
Ralph L. Kraemer
State Water Rights Surveyor No. 449

Subscribed and sworn to before me
this 8th day of Sept, 1982
Notary Public in and for Clark County, Nevada

Richard C. Owens
Richard C. Owens
My commission expires Oct 17, 1983

Notary Public — State of Nevada
CLARK COUNTY
Richard C Owens
MY APPOINTMENT EXPIRES OCT. 17, 1983

12399 ISSUED 01/17/90

Scale - 1" = 100'
0 25 50 75 100 200 300

46218

'82 NOV 29 A9:20

STATE ENGINEER'S OFFICE

FILED
NOV 29 1982
STATE ENGINEER'S OFFICE

MAP TO ACCOMPANY APPLICATION TO APPROPRIATE WATER FOR COMMERCIAL PURPOSES BY BELL TELEPHONE COMPANY OF NEVADA FROM AMARGOSA ARTESIAN BASIN

46218