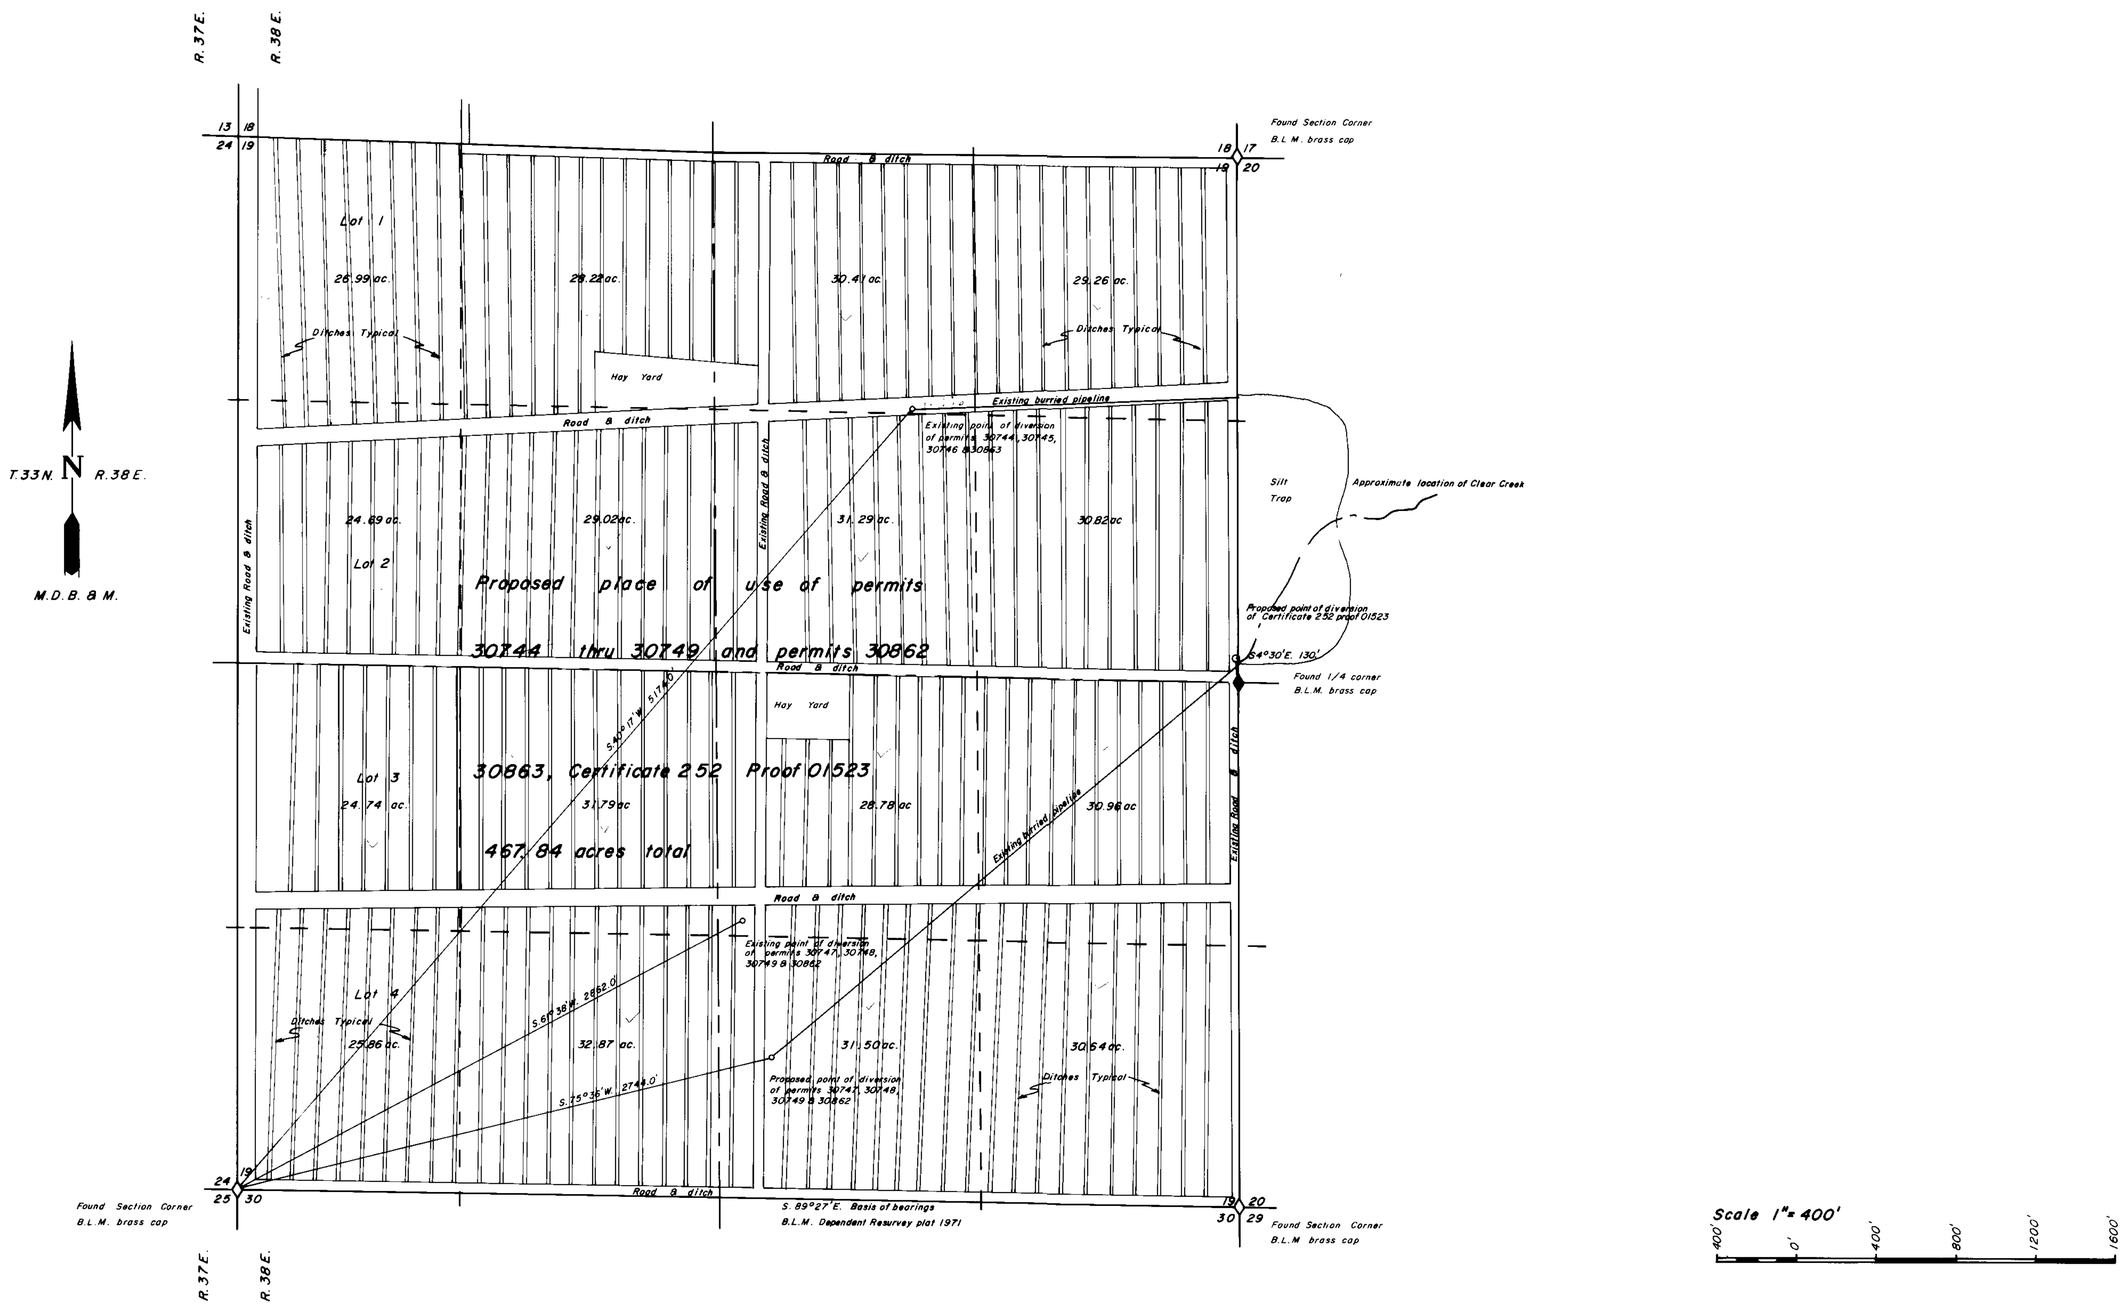

Scale 1" = 400'

400' 0' 400' 800' 1200' 1600'

FILED
MAY 1 1980
STATE ENGINEER'S OFFICE

REGISTERED LAND SURVEYOR - STATE OF NEVADA
ROBERT N. CALDWELL
4233

Map to accompany application by William H. and Inger M. Casey to change the place of use of permits 30744, 30745 30746 and 30863, to change the point of diversion and place of use of permits 30747, 30748, 30749 and 30862 from an underground source, and to change the point of diversion and place of use of portions of certificate 252 proof 01523 from Clear Creek.

Desert-Mountain Surveying Company
146 West Second Street
Winnemucca, Nevada 89445

Pershing County Nevada

46244 46243 46242 46241 46239 46236

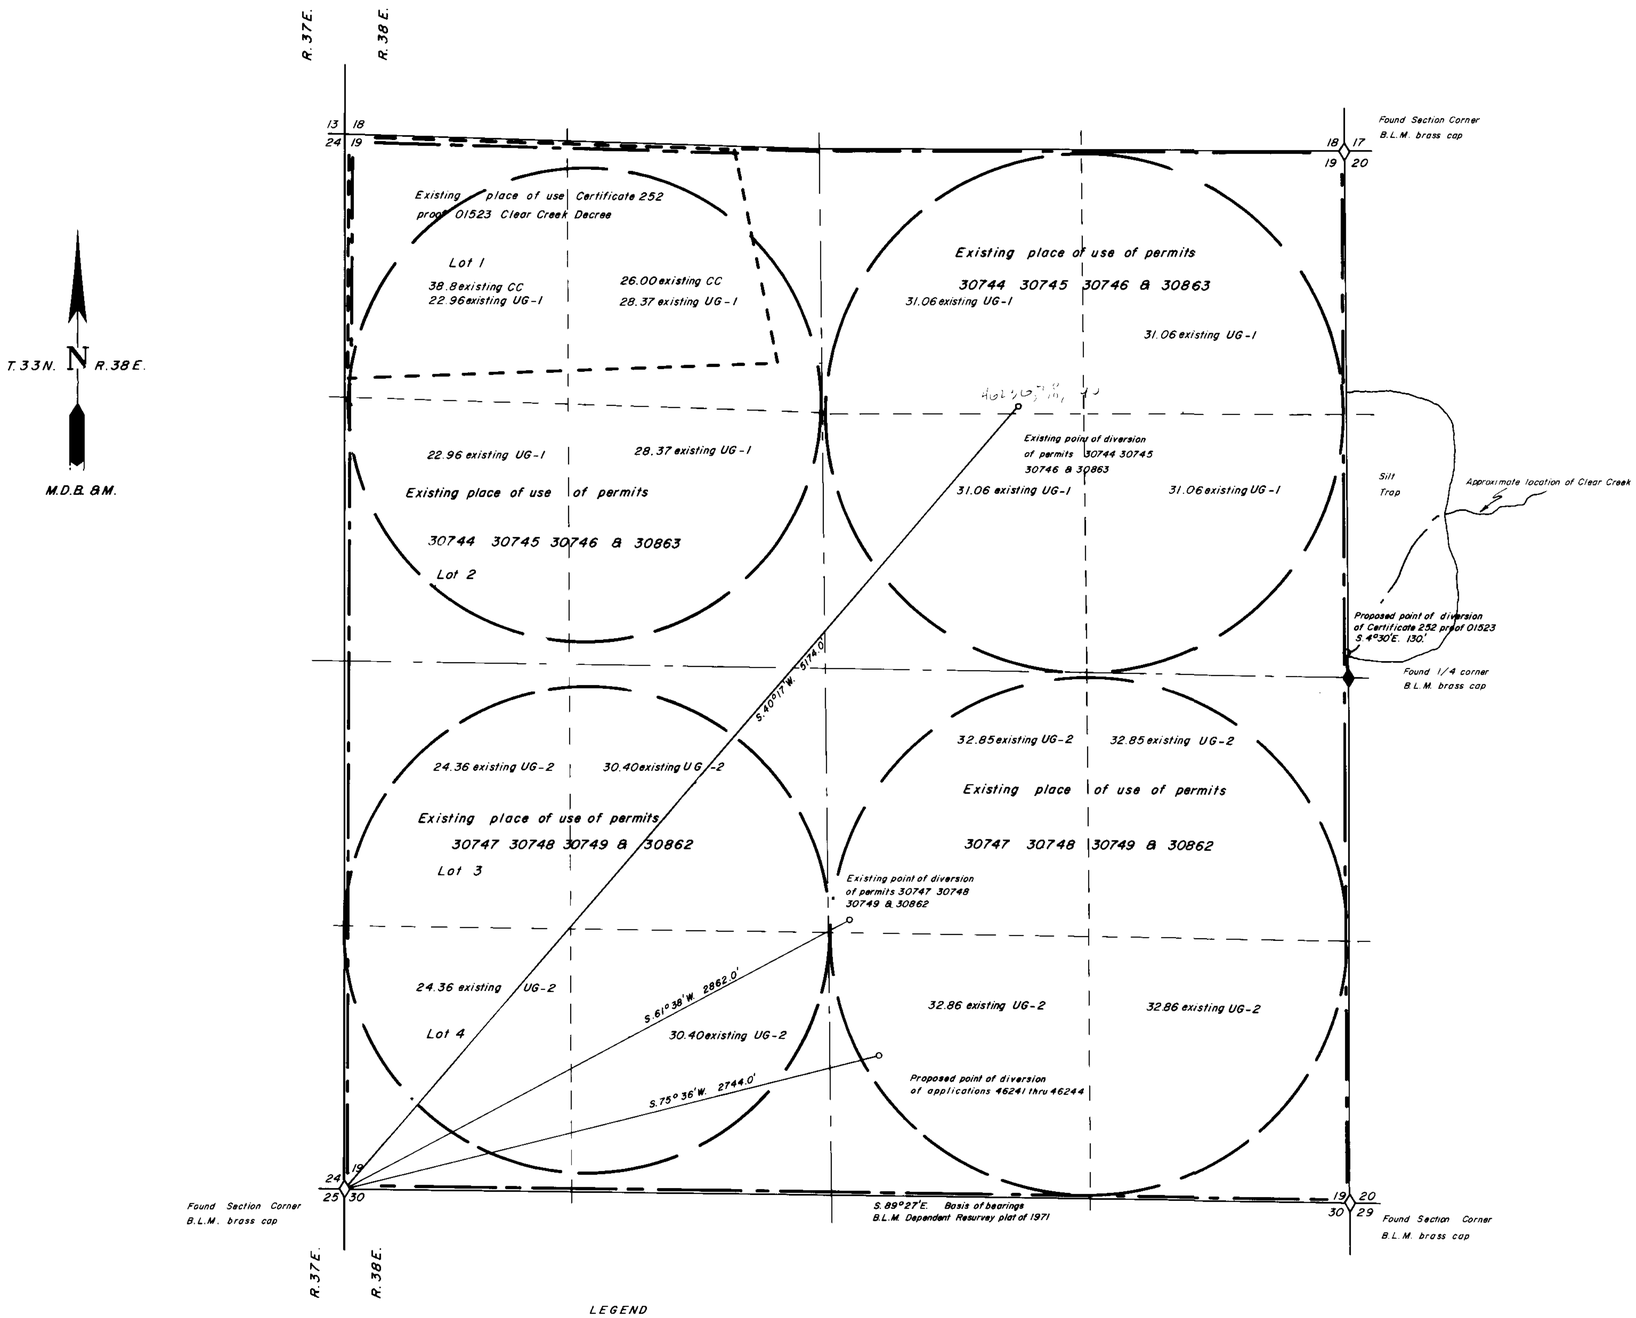

LEGEND

CC = Certificate 252 Proof 01523 of the Clear Creek Decree
UG-1 = Permits 30744 30745 30746 & 30863 from an Underground source
UG-2 = Permits 30747 30748 30749 & 30862 from an Underground source

State of Nevada
County of Humboldt } S.S.

I, Robert N. Caldwell, being first duly sworn, depose and say that this map, consisting of 2 sheets, has been correctly drawn from field notes of a survey made by me during Sept & Oct 1982, that it truly and correctly represents the location and extent of the works used to divert water from Clear Creek & Underground in Pershing County by William H. & Inger M. Casey for Irrigation and Domestic purposes, that the proposed point of diversion, the approximate location and size of the diverting channel, all reservoirs or basins, the locations and names of all other works which will cross or connect with the proposed works, and the boundary of all lands, showing by 40-acre subdivisions the areas proposed to be irrigated, are fully and correctly designated thereon.

Robert N. Caldwell
State Water Right Surveyor No. 468

REGISTERED LAND SURVEYOR STATE OF NEVADA 4233

Subscribed and sworn to before me this 6th day of October 1982

Dolores Crawford
Notary Public

Scale 1" = 400'

400' 0 400' 800' 1200' 1600'

FILED
MAY
STATE ENGINEER'S OFFICE

Map to accompany application by William H. and Inger M. Casey to change the place of use of permits 30744, 30745, 30746 and 30863, to change the point of diversion and place of use of permits 30747, 30748, 30749 and 30862 from an underground source, and to change the point of diversion and place of use of portions of certificate 252 proof 01523 from Clear Creek.

Desert Mountain Surveying Company
146 West Second Street
Winnemucca, Nevada 89445

Pershing County Nevada

46236