MONSEN ENG. 100 10-81 MC 2966

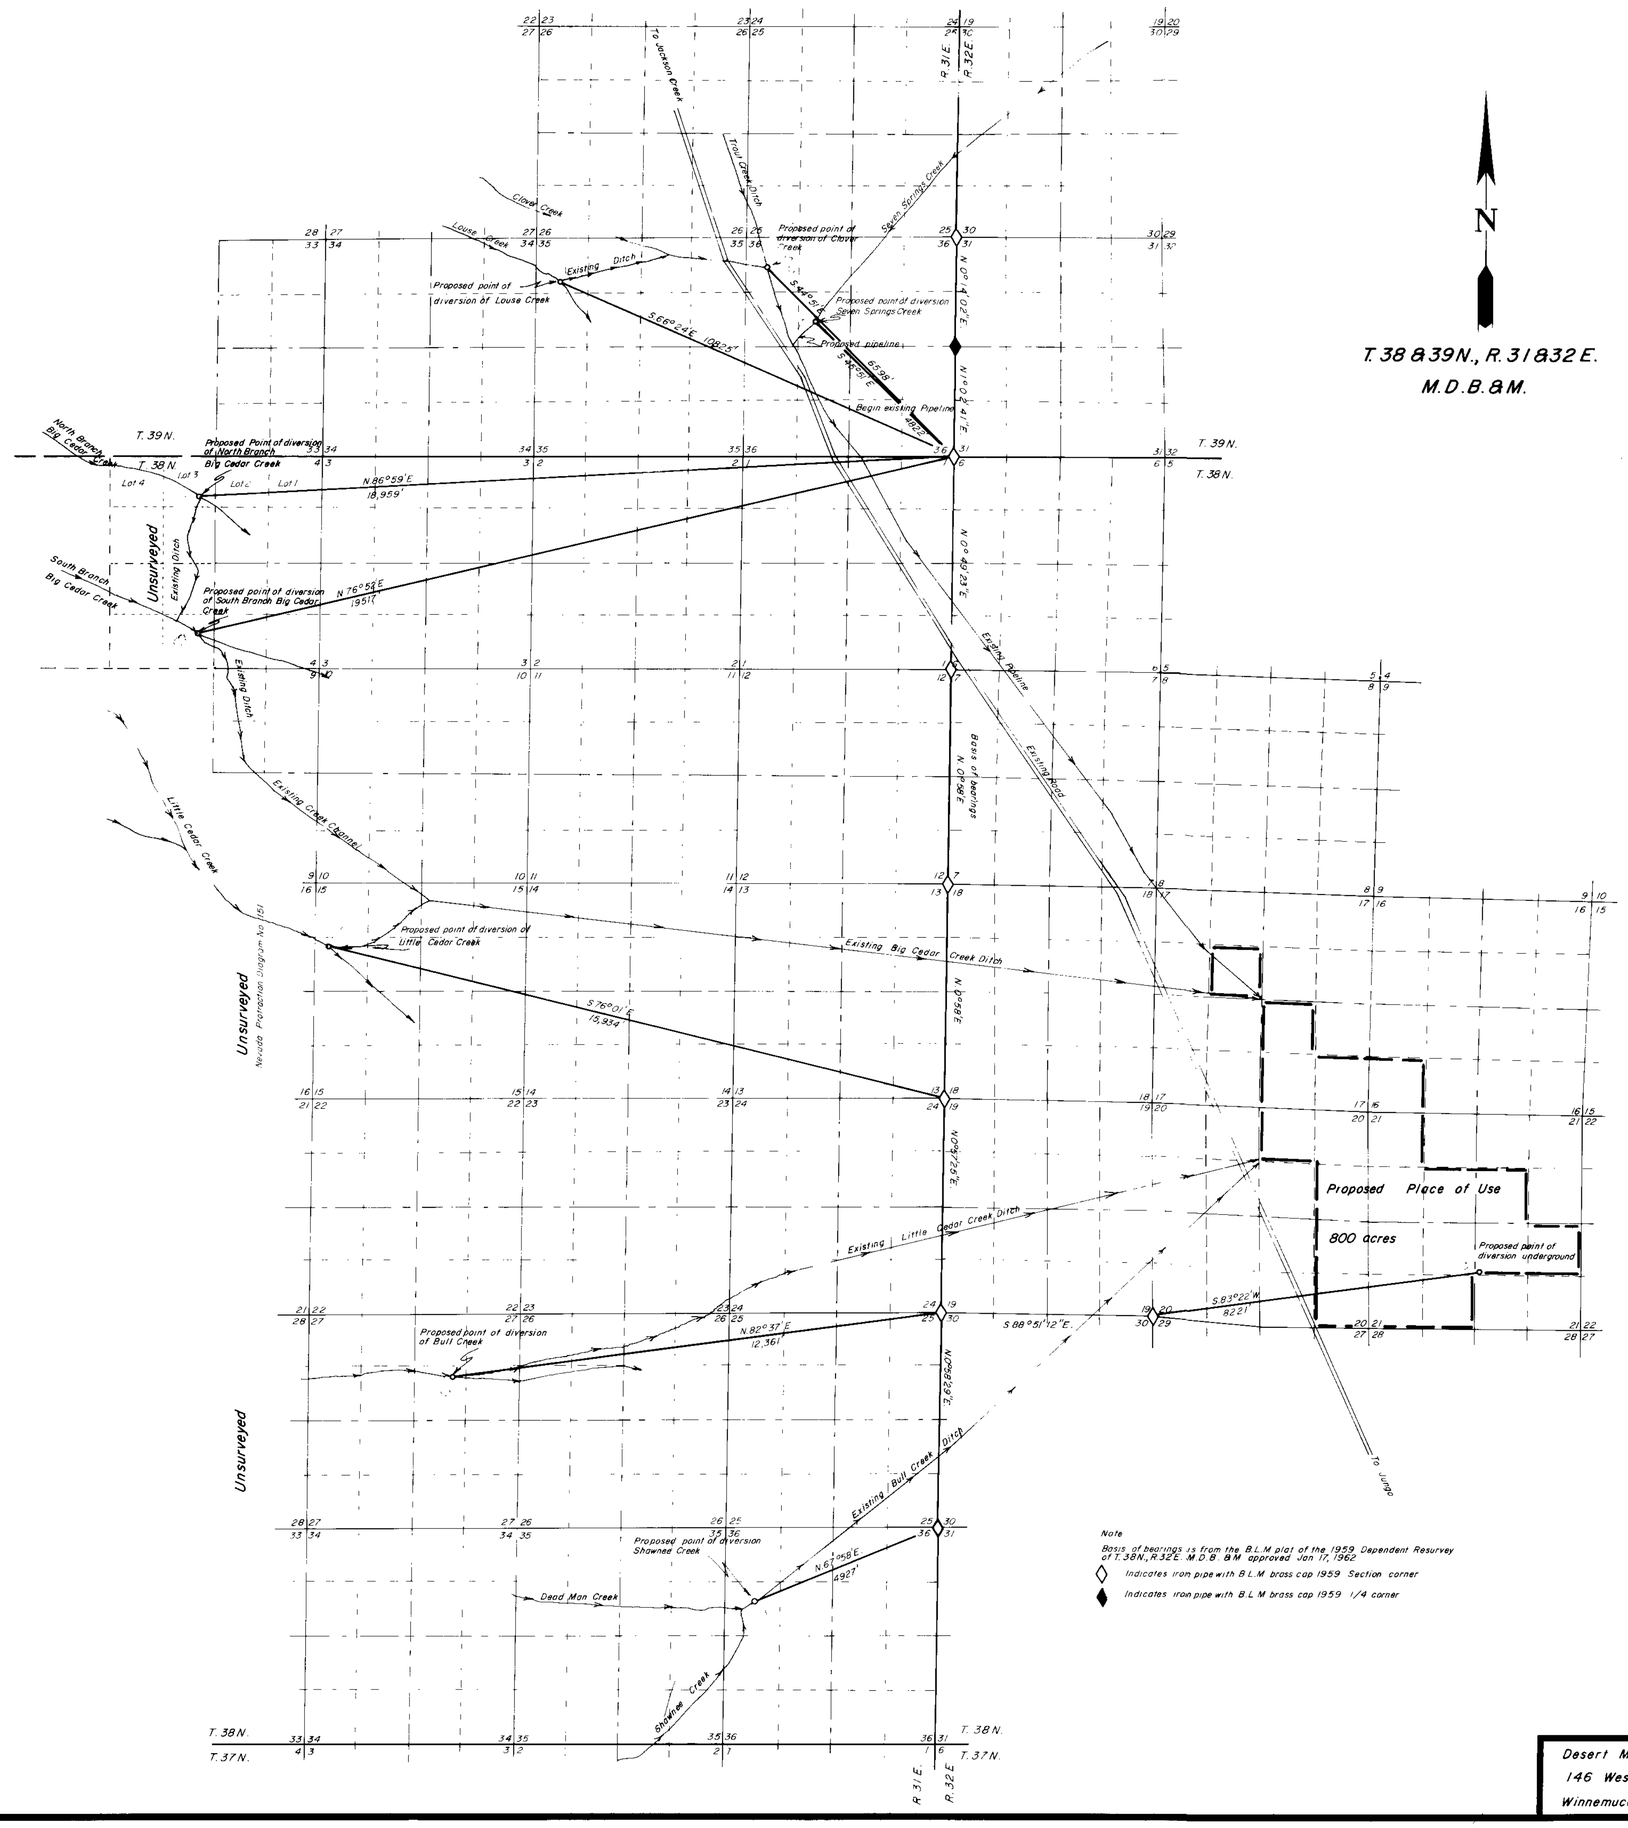

Note
Basis of bearings as from the B.L.M plat of the 1959 Dependent Resurvey of T.38N., R.32E. M.D.B. &M approved Jan 17, 1962
◇ Indicates iron pipe with B.L.M brass cap 1959 Section corner
◆ Indicates iron pipe with B.L.M brass cap 1959 1/4 corner

State of Nevada
County of Humboldt } S.S.

I, Robert N. Caldwell, being first duly sworn, depose and say that this map, consisting of 1 sheets, has been correctly drawn from field notes of a survey made by me during May thru October 1982, that it truly and correctly represents the location and extent of the works used to divert water from Seven Springs Cr. Clover Cr. Louse Cr. North & South Big Cedar Cr. Bull Cr. Shawnee Cr. Underground Little Cedar Creek in Humboldt County by Delong Ranches Inc. for Irrigation & domestic purposes, that the proposed point of diversion, the approximate location and size of the diverting channel, all reservoirs or basins, the locations and names of all other works which will cross or connect with the proposed works, and the boundary of all lands, showing by 40-acre subdivisions the areas proposed to be irrigated, are fully and correctly designated thereon.

Robert N. Caldwell
State Water Right Surveyor No. 468

Subscribed and sworn to before me this 18th day of October 1982

Dolores Crawford
Notary Public

Scale 1" = 2000'

2000' 0 2000' 4000' 6000' 8000'

Map to accompany application to appropriate water from underground, Seven Springs Creek, Clover Creek, Louse Creek, North Branch Big Cedar Creek, South Branch Big Cedar Creek, Bull Creek and Shawnee Creek, Little Cedar Creek

By Delong Ranches Inc.

Desert Mountain Surveying Company
146 West Second Street
Winnemucca, Nevada 89445

Humboldt County Nevada

46254