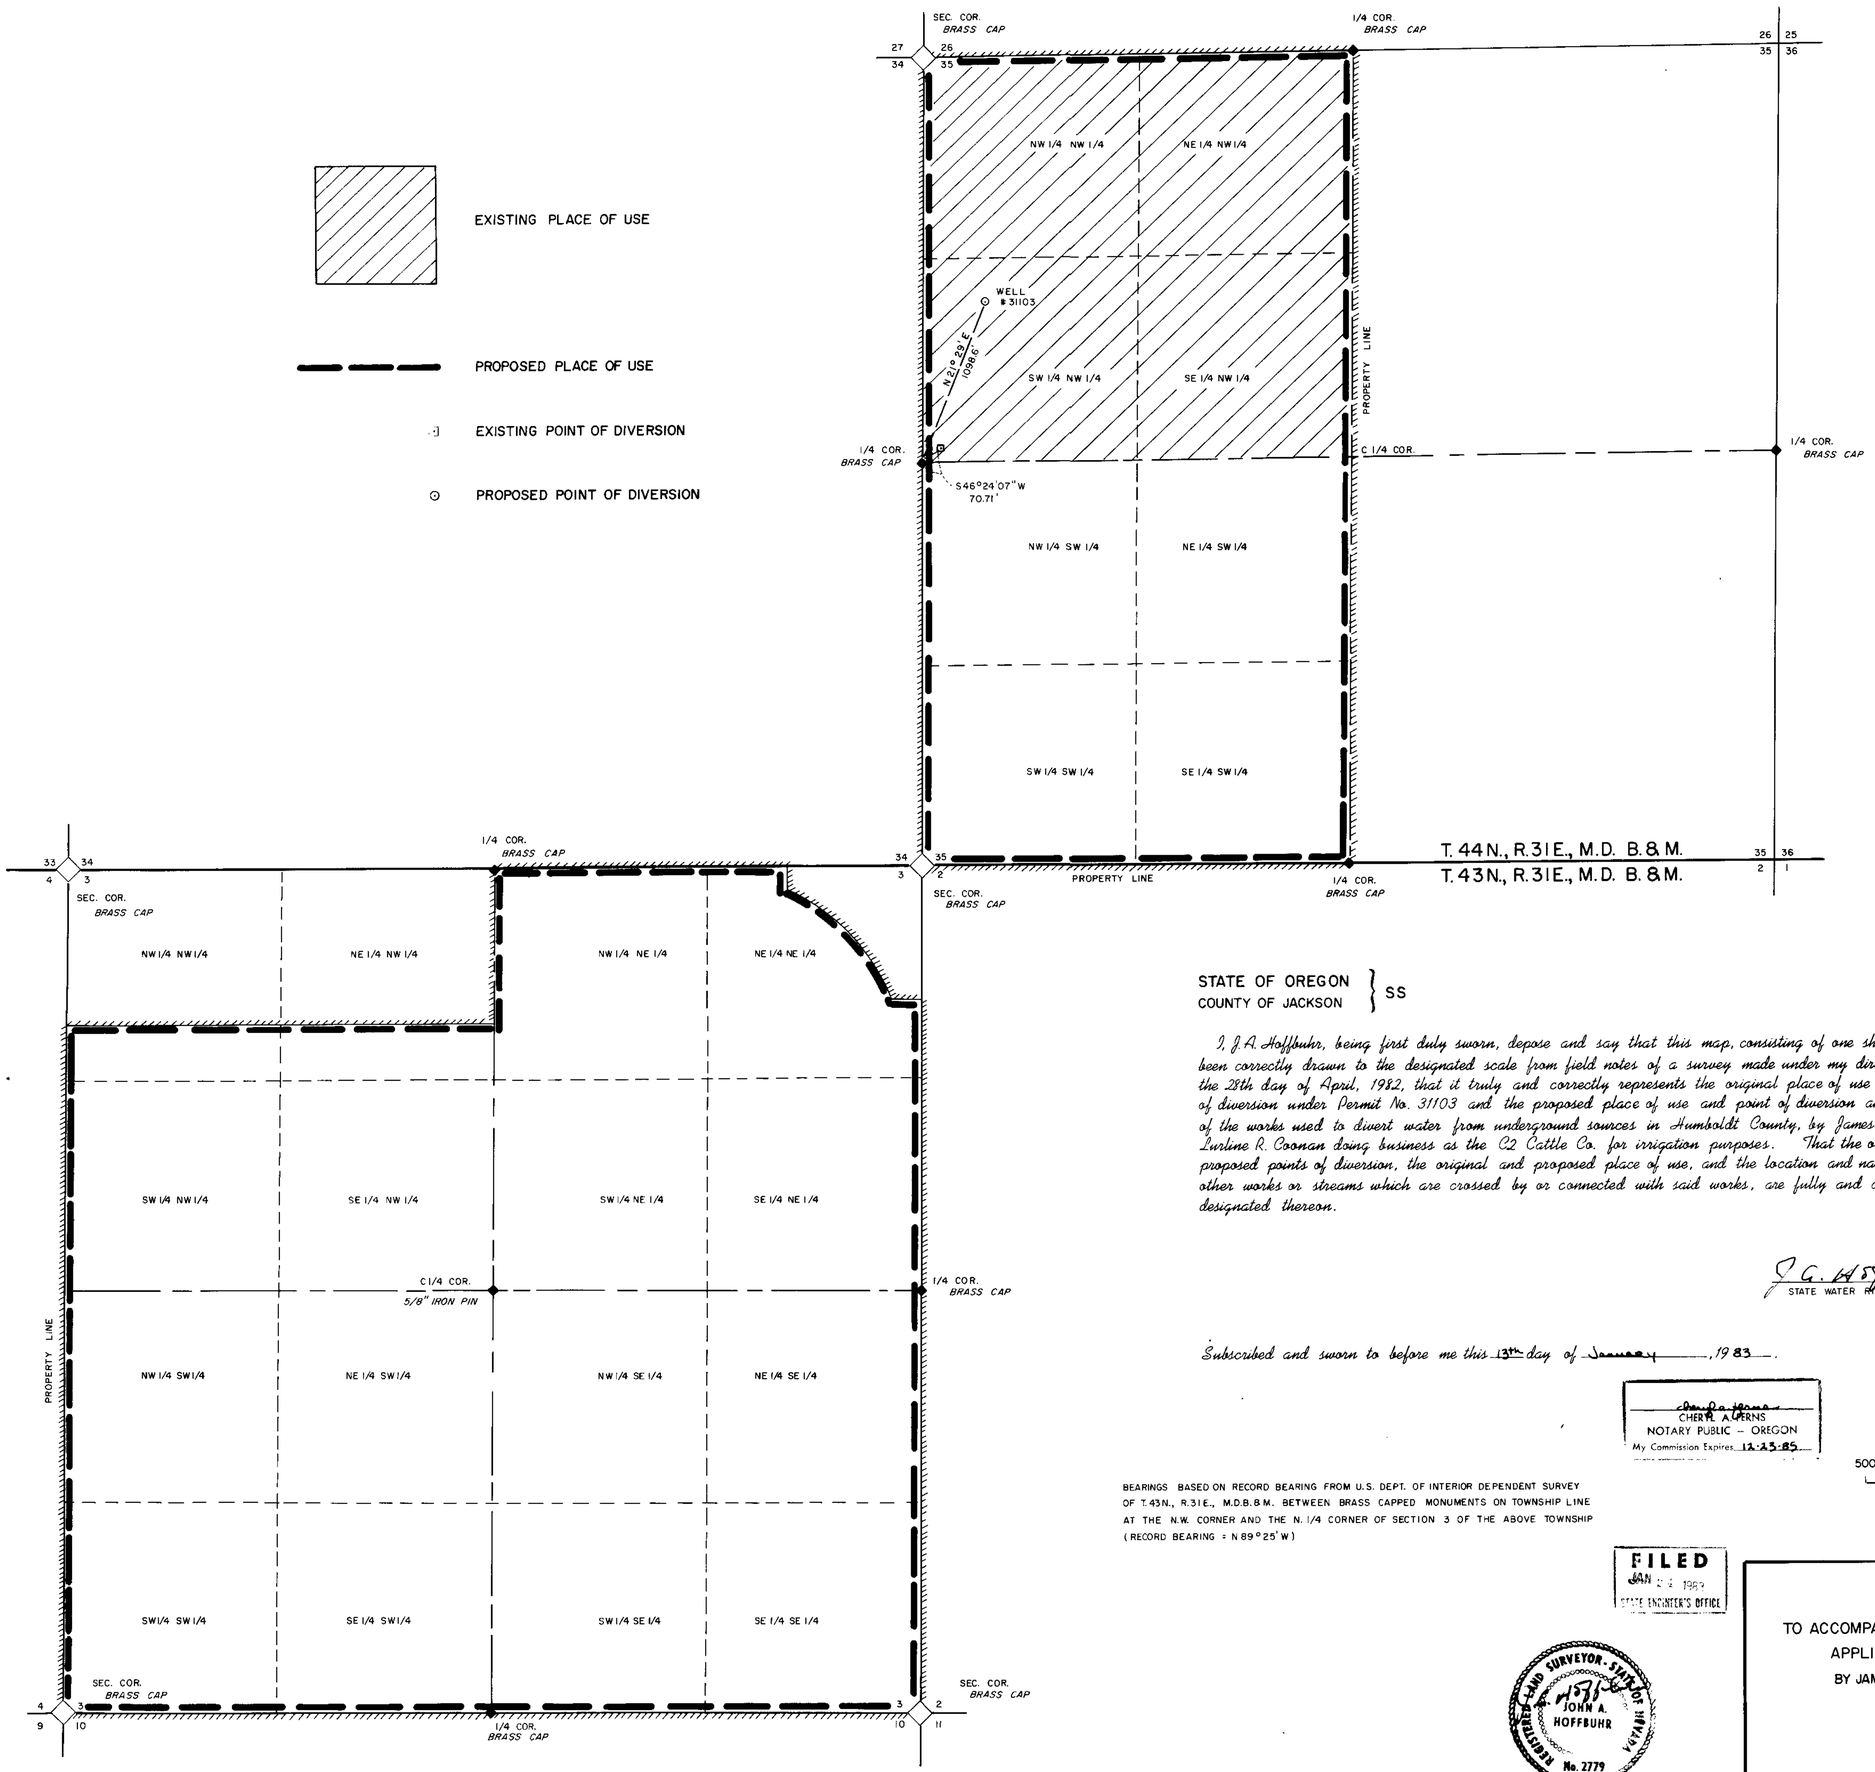

STATE OF OREGON
COUNTY OF JACKSON } SS

I, J. A. Hoffbuhr, being first duly sworn, depose and say that this map, consisting of one sheet, has been correctly drawn to the designated scale from field notes of a survey made under my direction on the 28th day of April, 1982, that it truly and correctly represents the original place of use and point of diversion under Permit No. 31103 and the proposed place of use and point of diversion and extent of the works used to divert water from underground sources in Humboldt County, by James F. and Lurline R. Coonan doing business as the C2 Cattle Co. for irrigation purposes. That the original and proposed points of diversion, the original and proposed place of use, and the location and names of all other works or streams which are crossed by or connected with said works, are fully and correctly designated thereon.

J. A. Hoffbuhr
STATE WATER RIGHT SURVEYOR

Subscribed and sworn to before me this 13th day of January, 1983.

Cherie A. Cerns
CHERIE A. CERNS
NOTARY PUBLIC – OREGON
My Commission Expires 12-25-85

500' 0' 500' 1000'
SCALE 1" = 500'

BEARINGS BASED ON RECORD BEARING FROM U.S. DEPT. OF INTERIOR DEPENDENT SURVEY OF T. 43 N., R. 31 E., M.D.B.&M. BETWEEN BRASS CAPPED MONUMENTS ON TOWNSHIP LINE AT THE N.W. CORNER AND THE N. 1/4 CORNER OF SECTION 3 OF THE ABOVE TOWNSHIP (RECORD BEARING = N 89° 25' W)

FILED
JAN 2 2 1983
STATE ENGINEER'S OFFICE

REGISTERED LAND SURVEYOR - STATE OF NEVADA
JOHN A. HOFFBUHR
No. 2779

46282

MAP

TO ACCOMPANY CHANGE OF {PLACE OF USE / POINT OF DIVERSION} UNDER APPLICATION NO. 31103 FOR IRRIGATION

BY JAMES F. AND LURLINE R. COONAN, D.B.A.

C_2 CATTLE CO.

HUMBOLDT COUNTY, NEVADA
JUNE 16, 1982

UNDERGROUND

46282