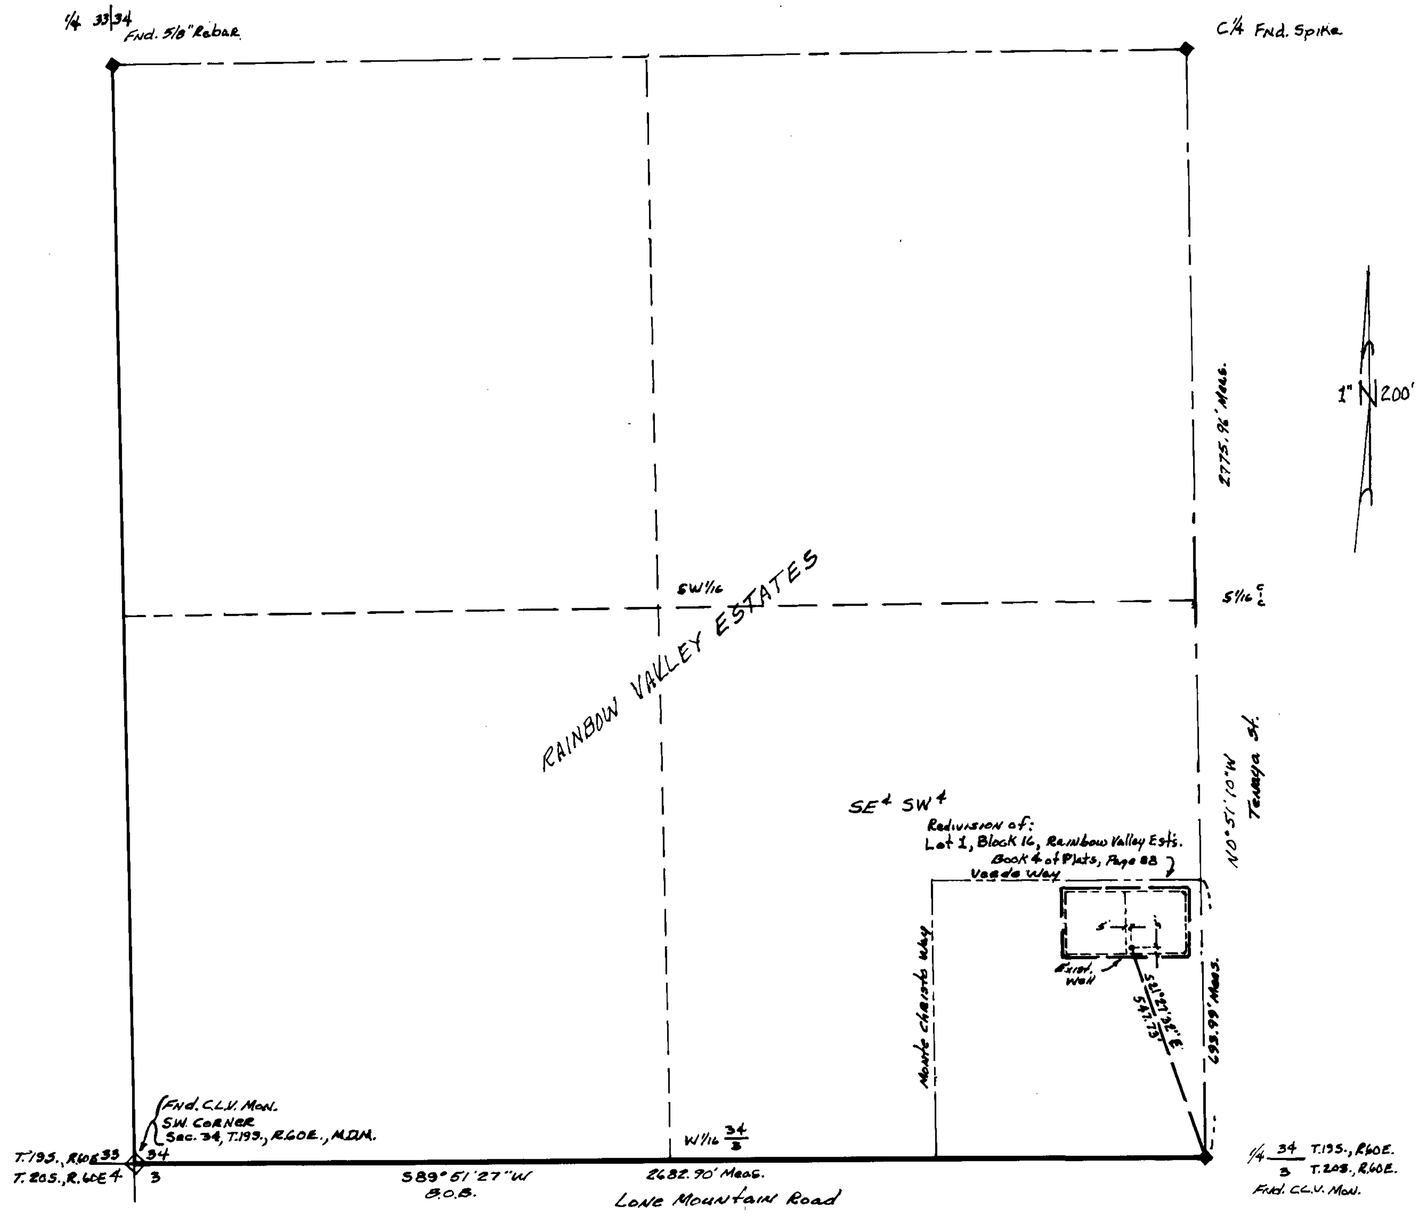

SW¼, Section 34, T.19S., R.60E, M.D.M., Clark County, Nevada

State Of Nevada }
County Of Clark } S.S.

I, Jerry E. Barnson, being first duly sworn, depose and say that this map, consisting of one sheet, has been correctly drawn to the designated scale, from field notes of a survey made by me (or under my supervision and direction) on the 21st day of October 1982; that it truly and accurately represents the location and extent of the works used to divert water from the Las Vegas Artesian Basin, in Clark County, by Elizabeth Ann Raymond for Quasi-Municipal (Domestic) use; that the proposed point of diversion and the boundary of all lands are fully and correctly designated hereon.

Jerry E. Barnson — 10/26/82
Jerry E. Barnson — Date
State Water Rights Surveyor No. 459

Subscribed and sworn before me this 26th day of October 1982

[illegible]
[illegible]

BASIS OF BEARING:
S89°51'27"W; being the South line of the SW¼, Section 34, T.19S., R.60E., M.D.M. as shown on Rainbow Valley Estates, Book 4 of Plats, Page 88 on file in the Clark County Recorders office.

Scale: 1" = 200'
0 1 2 3 4 5

FILED
JAN 1983
STATE ENGINEER'S OFFICE

'83 JAN -6 P2:20
STATE ENGINEER'S OFFICE

1- Corrected Bearing to ¼ Cor.
Rev. 12/21/82: 2- desc. S.W. Cor. Sec. 34

46276

MAP TO ACCOMPANY
APPLICATION TO APPROPRIATE WATER
FOR QUASI-MUNICIPAL (DOMESTIC) USE
By:
Elizabeth Ann Raymond
From: LAS VEGAS ARTESIAN BASIN
Clark County, Nevada

46286