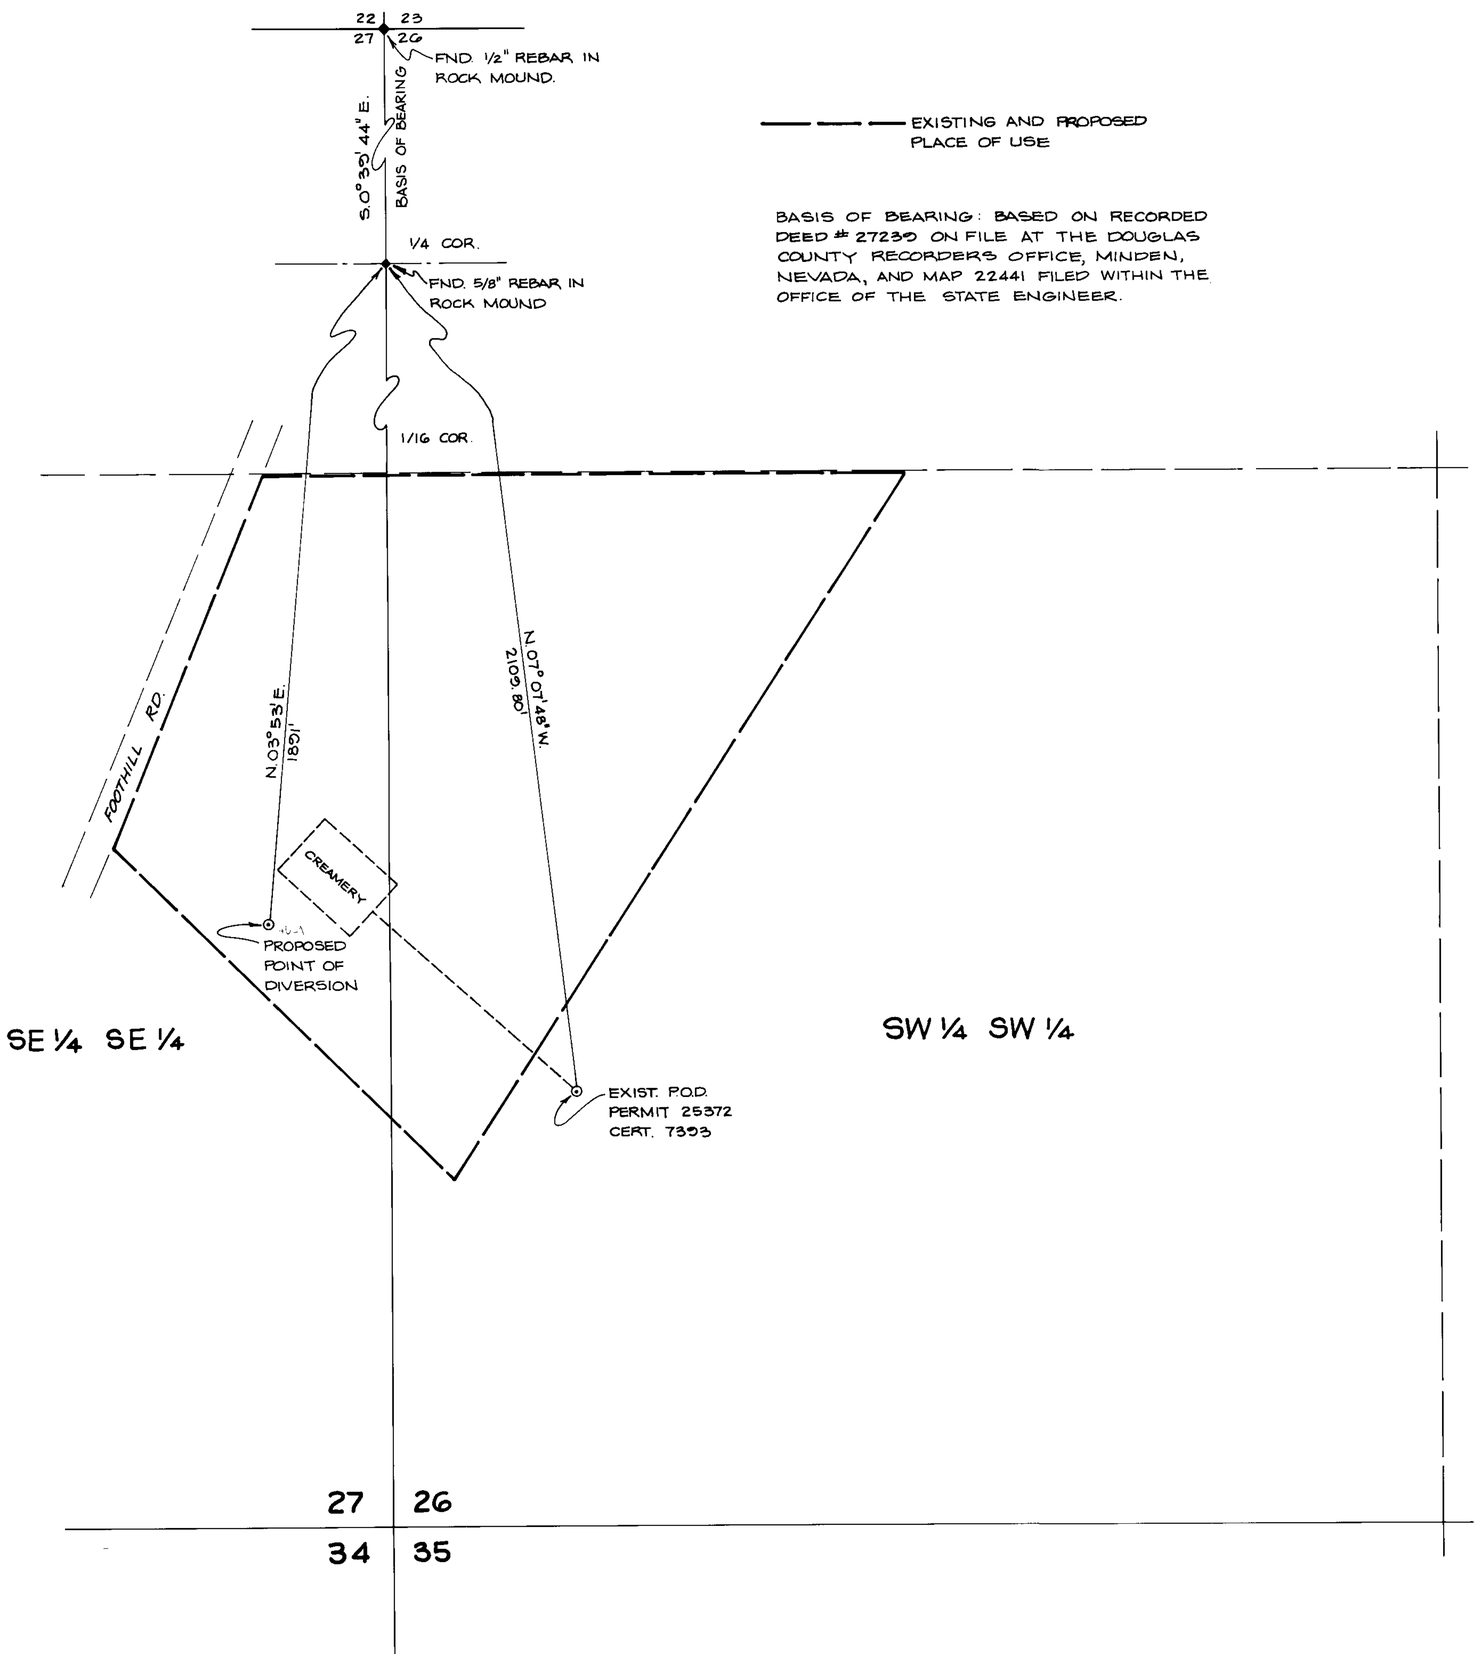

T-14-N, R-19-E, M.D.B. & M.

EXISTING AND PROPOSED PLACE OF USE

BASIS OF BEARING: BASED ON RECORDED DEED # 27239 ON FILE AT THE DOUGLAS COUNTY RECORDERS OFFICE, MINDEN, NEVADA, AND MAP 22441 FILED WITHIN THE OFFICE OF THE STATE ENGINEER.

STATE OF NEVADA
S.S.
CARSON CITY

I, BRUCE R. SCOTT, BEING FIRST DULY SWORN, DEPOSE AND SAY THAT THIS MAP, CONSISTING OF ONE SHEET, HAS BEEN CORRECTLY DRAWN TO THE DESIGNATED SCALE FROM FIELD NOTES OF A SURVEY MADE UNDER MY SUPERVISION ON 21st DAY OF OCTOBER 1982. THAT IT TRULY AND CORRECTLY REPRESENTS THE PROPOSED LOCATION AND EXTENT OF THE WORKS USED TO DIVERT WATER FROM AN UNDERGROUND SOURCE IN DOUGLAS COUNTY BY MODEL DAIRY, INC. FOR MANUFACTURING AND DOMESTIC PURPOSES THAT THE PROPOSED POINT OF DIVERSION AND THE BOUNDARY OF ALL LANDS, SHOWING BY 40-ACRE SUBDIVISIONS THE AREAS WHERE THE WATER IS TO BE USED, ARE FULLY AND CORRECTLY DESIGNATED HEREON.

Bruce R Scott
STATE WATER RIGHT SURVEYOR NO. 427

SUBSCRIBED AND SWORN TO BEFORE ME THIS 4th DAY OF November 1982.
NOTARY PUBLIC IN AND FOR LYON COUNTY, NEVADA.

Carol A. Smith

CAROL A. SMITH
Notary Public - State of Nevada
Lyon County
My Commission Expires Nov 4, 1984

SCALE 1" = 100'

100 50 0 100 200

46296

MAP

TO ACCOMPANY APPLICATION TO CHANGE A PORTION OF THE POINT OF DIVERSION OF PERMIT 25372 / CERTIFICATE 7393 BY

MODEL DAIRY, INC.

FROM AN UNDERGROUND SOURCE FOR MANUFACTURING AND DOMESTIC PURPOSES IN DOUGLAS COUNTY, NEVADA

FILED
NOV 3 1982
STATE ENGINEER'S OFFICE

NORTH

RESOURCE CONCEPTS INC.
340 North Minnesota Street, Carson City, Nevada 89701 (702) 883 - 1600
ENGINEERING · ECONOMICS · RESOURCE PLANNING

JOB NO. G125
DATE
REVISED
DRAWN BY S.G.P.
Sheet 1 of 1

46296