[illegible]	[illegible]	[illegible]	[illegible]	[illegible]	[illegible]
[illegible]	[illegible]	[illegible]	[illegible]	[illegible]	Meadow Hay
[illegible]	[illegible]	[illegible]	[illegible]	[illegible]	Meadow Pasture
[illegible]	[illegible]	"	"	[illegible]	Meadow Hay
[illegible]	[illegible]	"	"	[illegible]	" "
[illegible]	[illegible]	"	"	[illegible]	" "
[illegible]	[illegible]	"	"	[illegible]	" "
[illegible]	[illegible]	"	"	[illegible]	" "
[illegible]	[illegible]	"	"	[illegible]	" "
[illegible]	[illegible]	"	"	[illegible]	" "
[illegible]	[illegible]	"	"	[illegible]	Diversified Pasture
[illegible]	[illegible]	"	"	1.67	" "
19	NE¼ NW¼	"	"	6.10	Meadow Hay
24	NW¼ NE¼	"	"	5.14	Diversified Pasture
24	NE¼ NE¼	"	"	18.86	" "
24	NE¼ NE¼	"	"	12.85	Meadow Hay
24	SE¼ NE¼	"	"	3.70	Diversified Pasture
19	NW¼ NW¼	"	"	18.52	Meadow Hay
19	SW¼ NW¼	"	"	25.90	Meadow Pasture
19	SE¼ NW¼	"	"	2.54	" "
19	NW¼ SW¼	"	"	3.82	Meadow Hay
19	NE¼ SW¼	"	"	15.04	" "
19	SE¼ SW¼	"	"	8.07	Meadow Pasture

Total 287.95 Acres

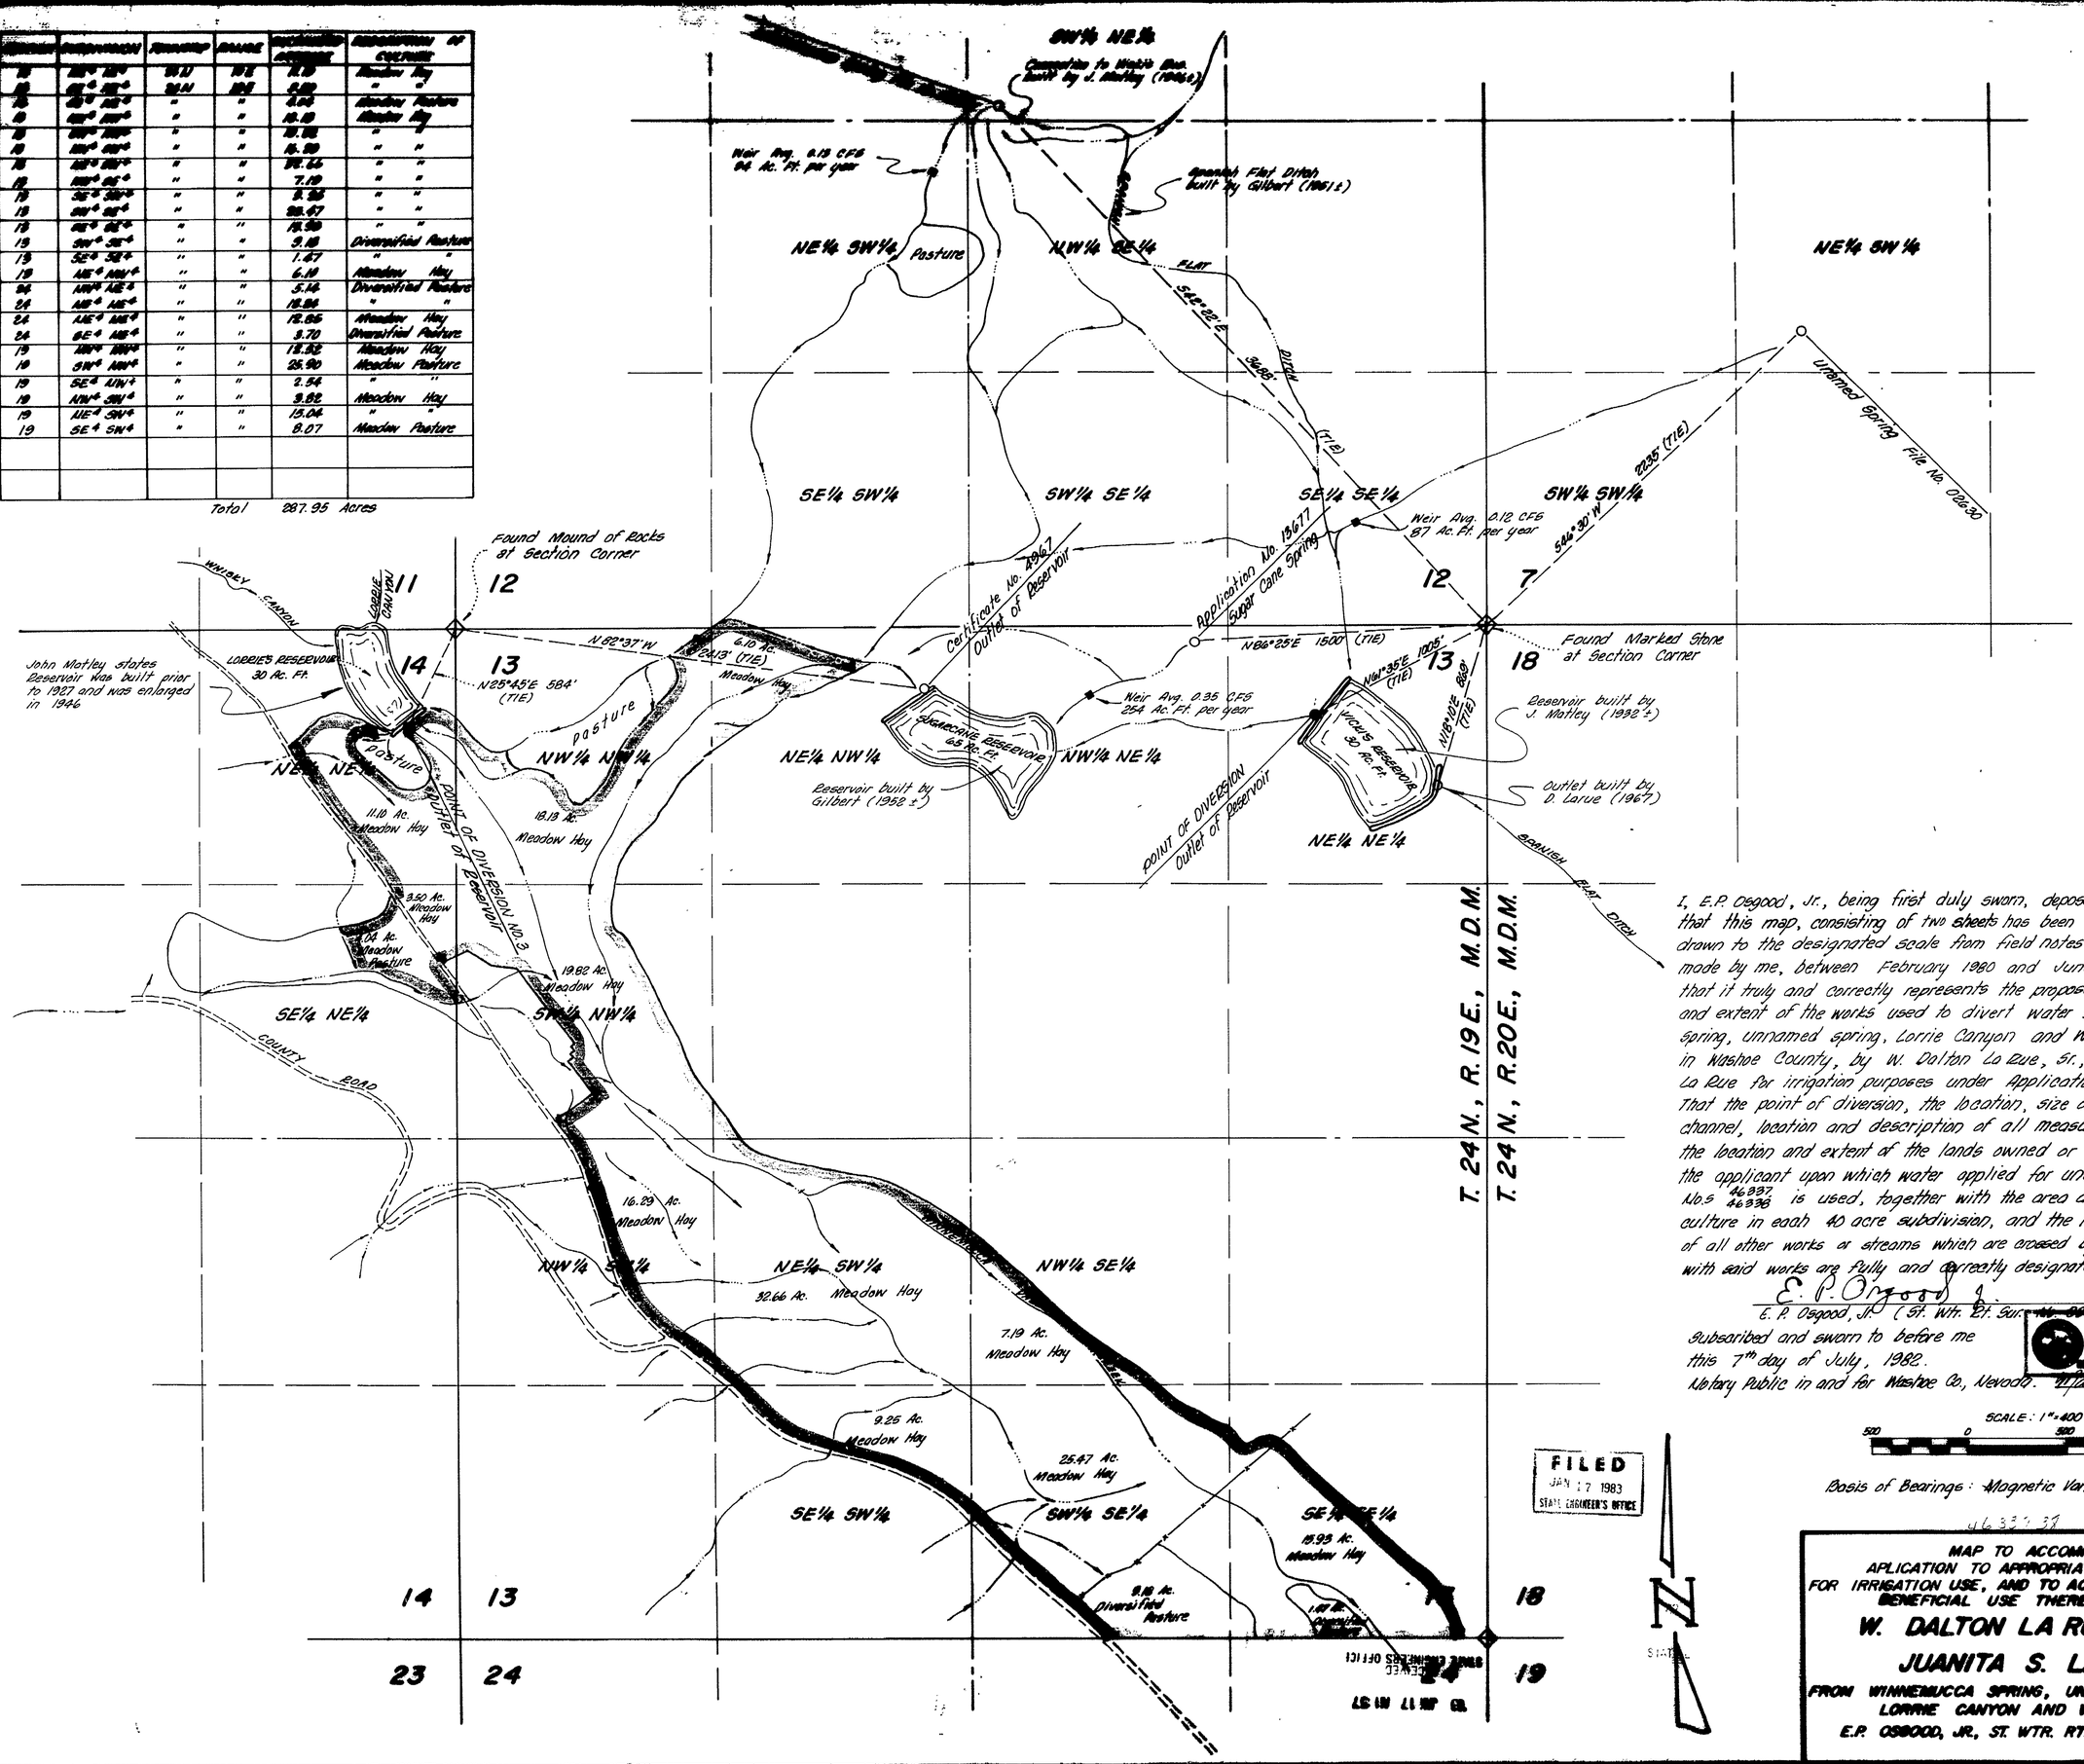

I, E.P. Osgood, Jr., being first duly sworn, depose and say that this map, consisting of two sheets has been correctly drawn to the designated scale from field notes of a survey made by me, between February 1980 and June 23, 1982; that it truly and correctly represents the proposed location and extent of the works used to divert water from Winnemucca spring, unnamed spring, Lorrie Canyon and Whiskey Canyon in Washoe County, by W. Dalton La Rue, Sr., & Juanita S. La Rue for irrigation purposes under Application Nos 46337, 46338. That the point of diversion, the location, size of the diverting channel, location and description of all measuring devices, the location and extent of the lands owned or controlled by the applicant upon which water applied for under Application Nos 46337, 46338 is used, together with the area and kind of culture in each 40 acre subdivision, and the location and names of all other works or streams which are crossed by or connected with said works are fully and correctly designated thereon.

E. P. Osgood Jr.

E. P. Osgood, Jr. (St. Wtr. Rt. Sur. No. [illegible])

Subscribed and sworn to before me this 7th day of July, 1982.

Notary Public in and for Washoe Co., Nevada. [illegible]

NOTARY PUBLIC State of Nevada Washoe County My Appointment Expires May 8, 1983

FILED JAN 17 1983 STATE ENGINEER'S OFFICE

SCALE: 1" = 400'

500 0 500 1000

Basis of Bearings: Magnetic Variation = 18° East

46337 38

MAP TO ACCOMPANY APLICATION TO APPROPRIATE WATER FOR IRRIGATION USE, AND TO ACCOMPANY PROOF OF BENEFICIAL USE THEREOF

W. DALTON LA RUE, SR., & JUANITA S. LA RUE

FROM WINNEMUCCA SPRING, UNNAMED SPRING, LORRIE CANYON AND WHISKY CANYON

E.P. OSGOOD, JR., ST. WTR. RT. SURVEYOR NO. [illegible]

SHEET 1 OF 2

46338 46337

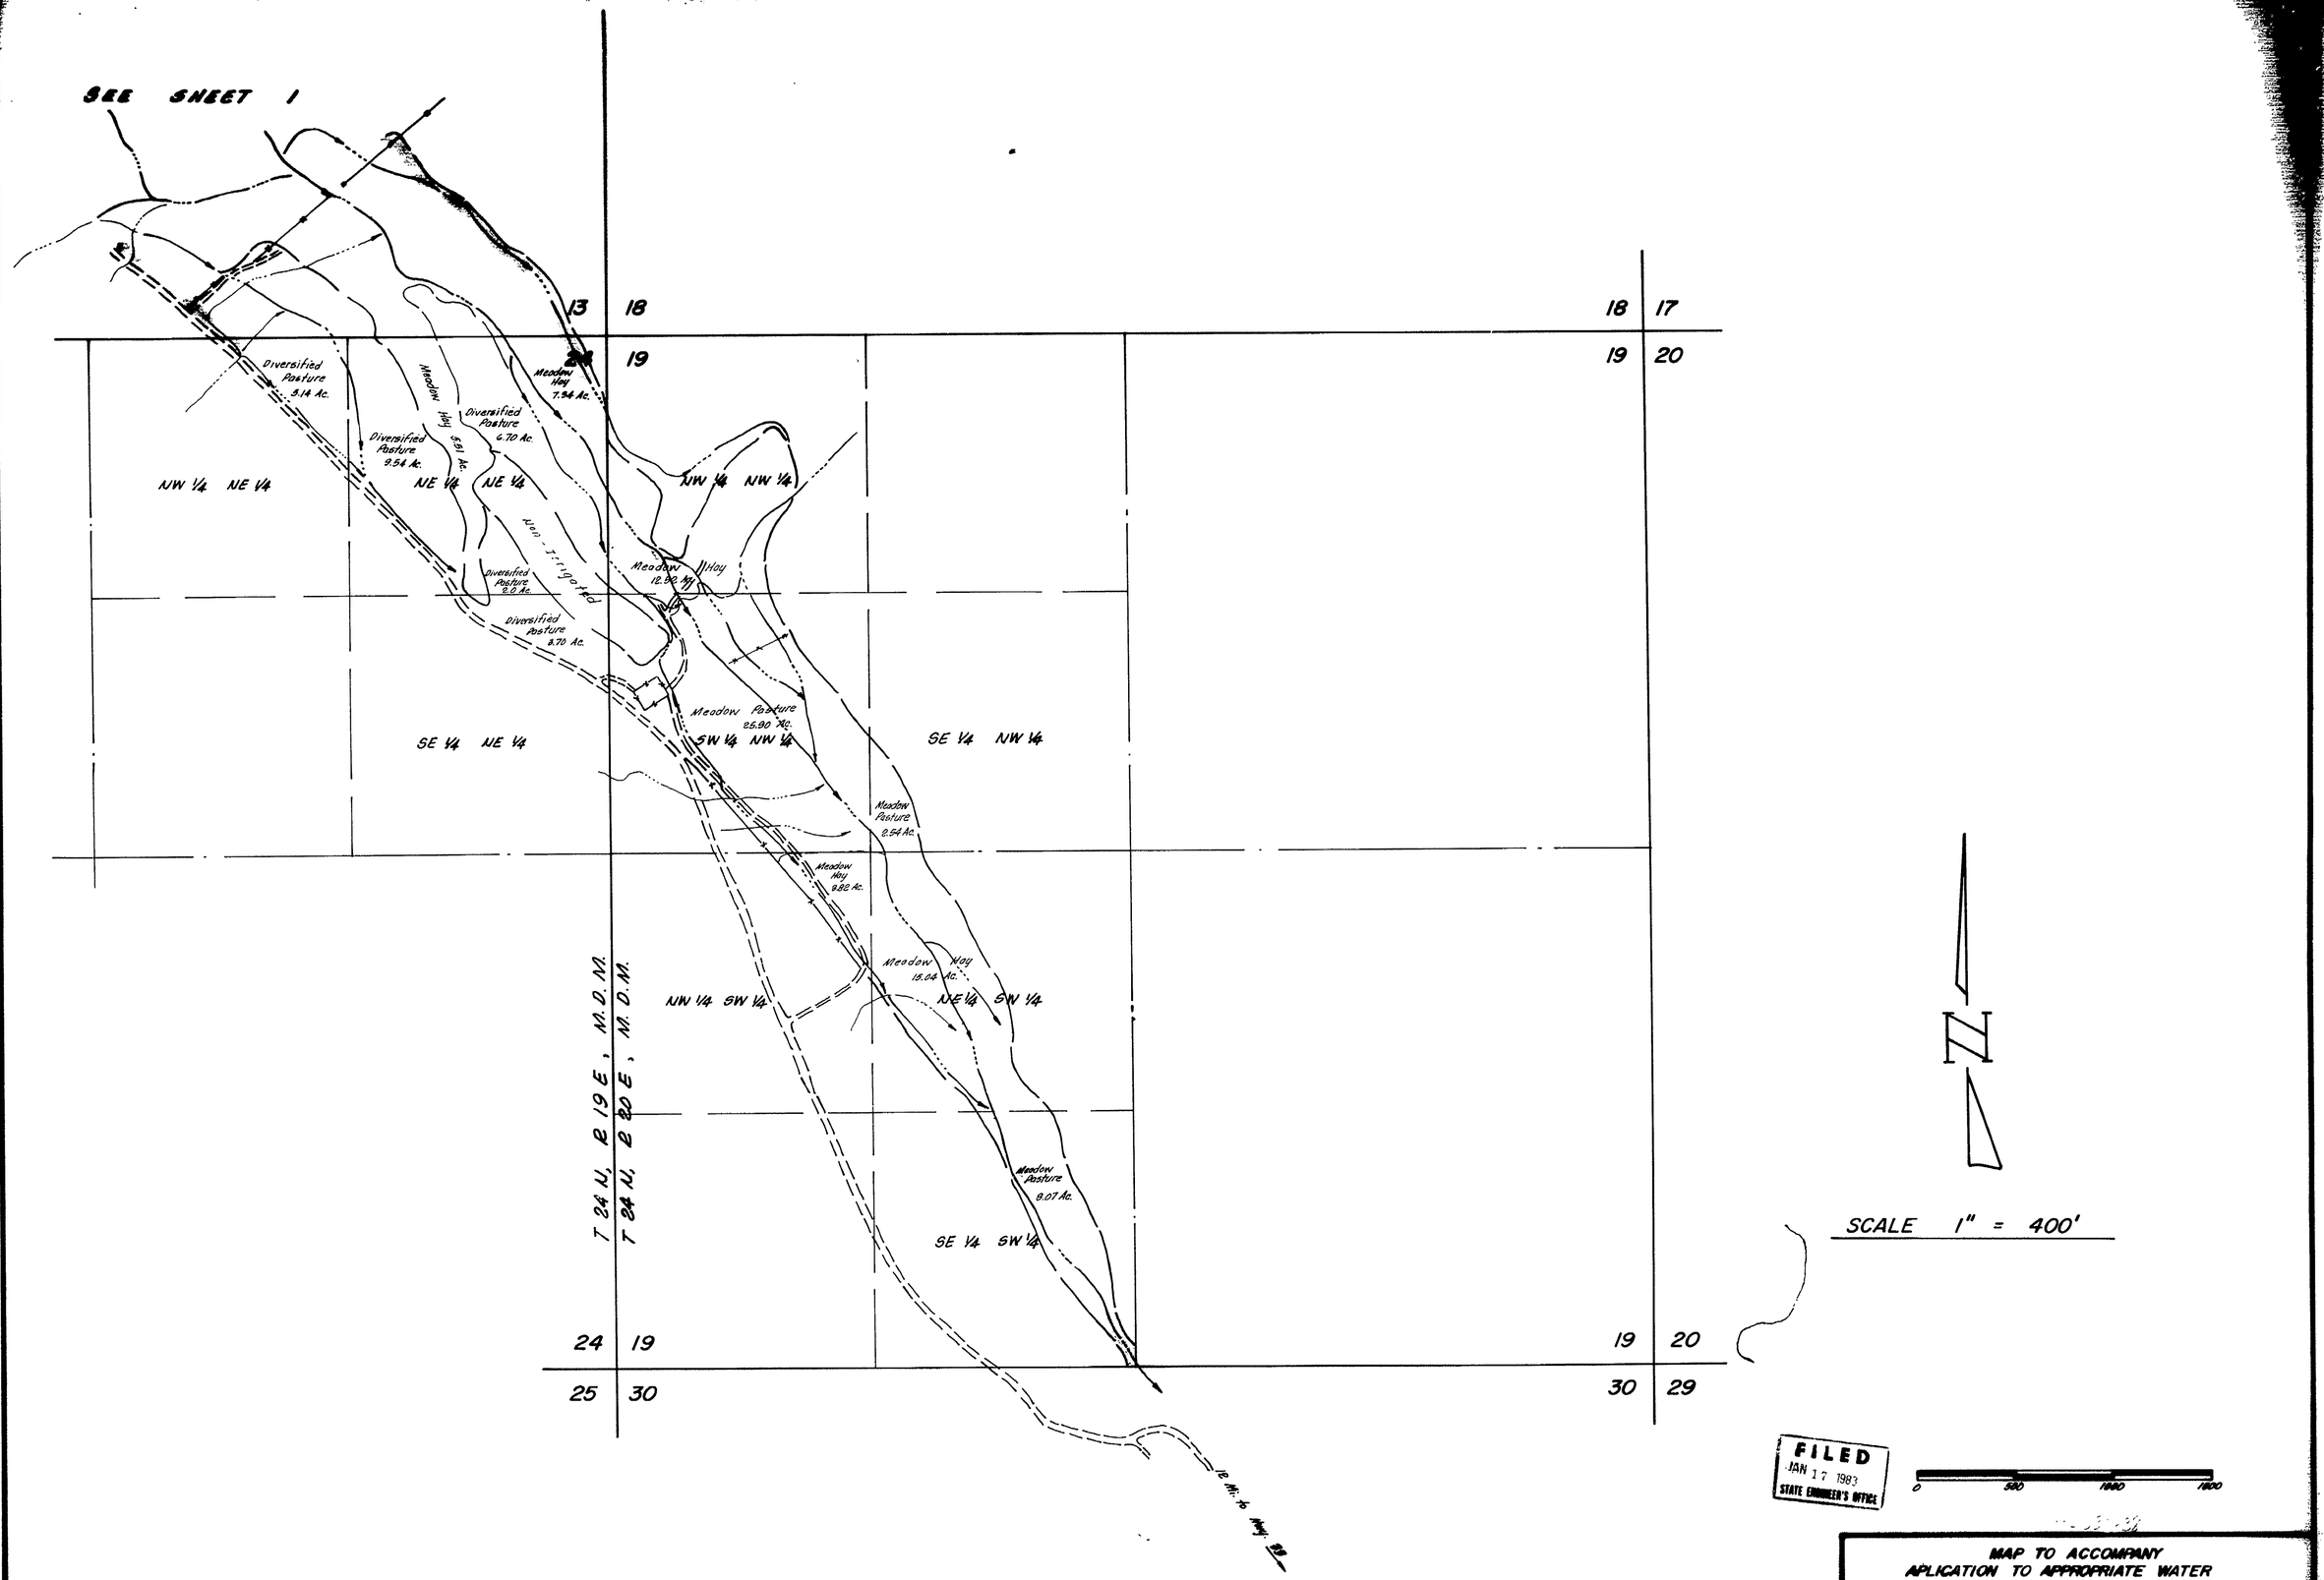

FILED
JAN 17 1983
STATE ENGINEER'S OFFICE

MAP TO ACCOMPANY
APLICATION TO APPROPRIATE WATER
FOR IRRIGATION USE, AND TO ACCOMPANY PROOF OF
BENEFICIAL USE THEREOF

W. DALTON LA RUE, SR., &

JUANITA S. LA RUE

FROM WINNEMUCCA SPRING, UNNAMED SPRING,
LORRIE CANYON AND WHISKY CANYON

E.P. OSGOOD, JR., ST. WTR. RT. SURVEYOR NO. [redacted]
SHEET 2 [redacted]

46338 46337