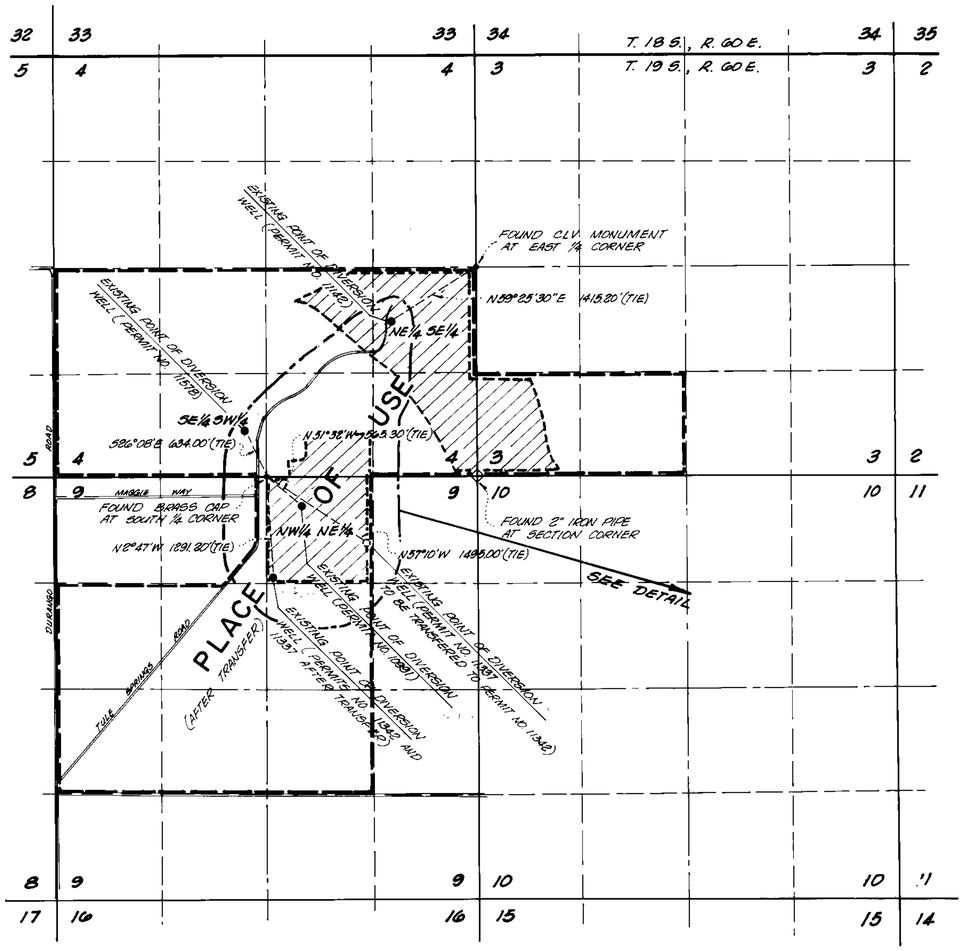

DENOTES ORIGINAL PLACE OF USE UNDER PERMITS NO. 10991, 11142, 11337, 11342 AND 11578 BEFORE TRANSFER

0 1000 2000 3000 4000

SCALE: 1"=1000'

BASIS OF BEARINGS: NO BASIS OF BEARING WAS SHOWN ON ORIGINAL MAPS

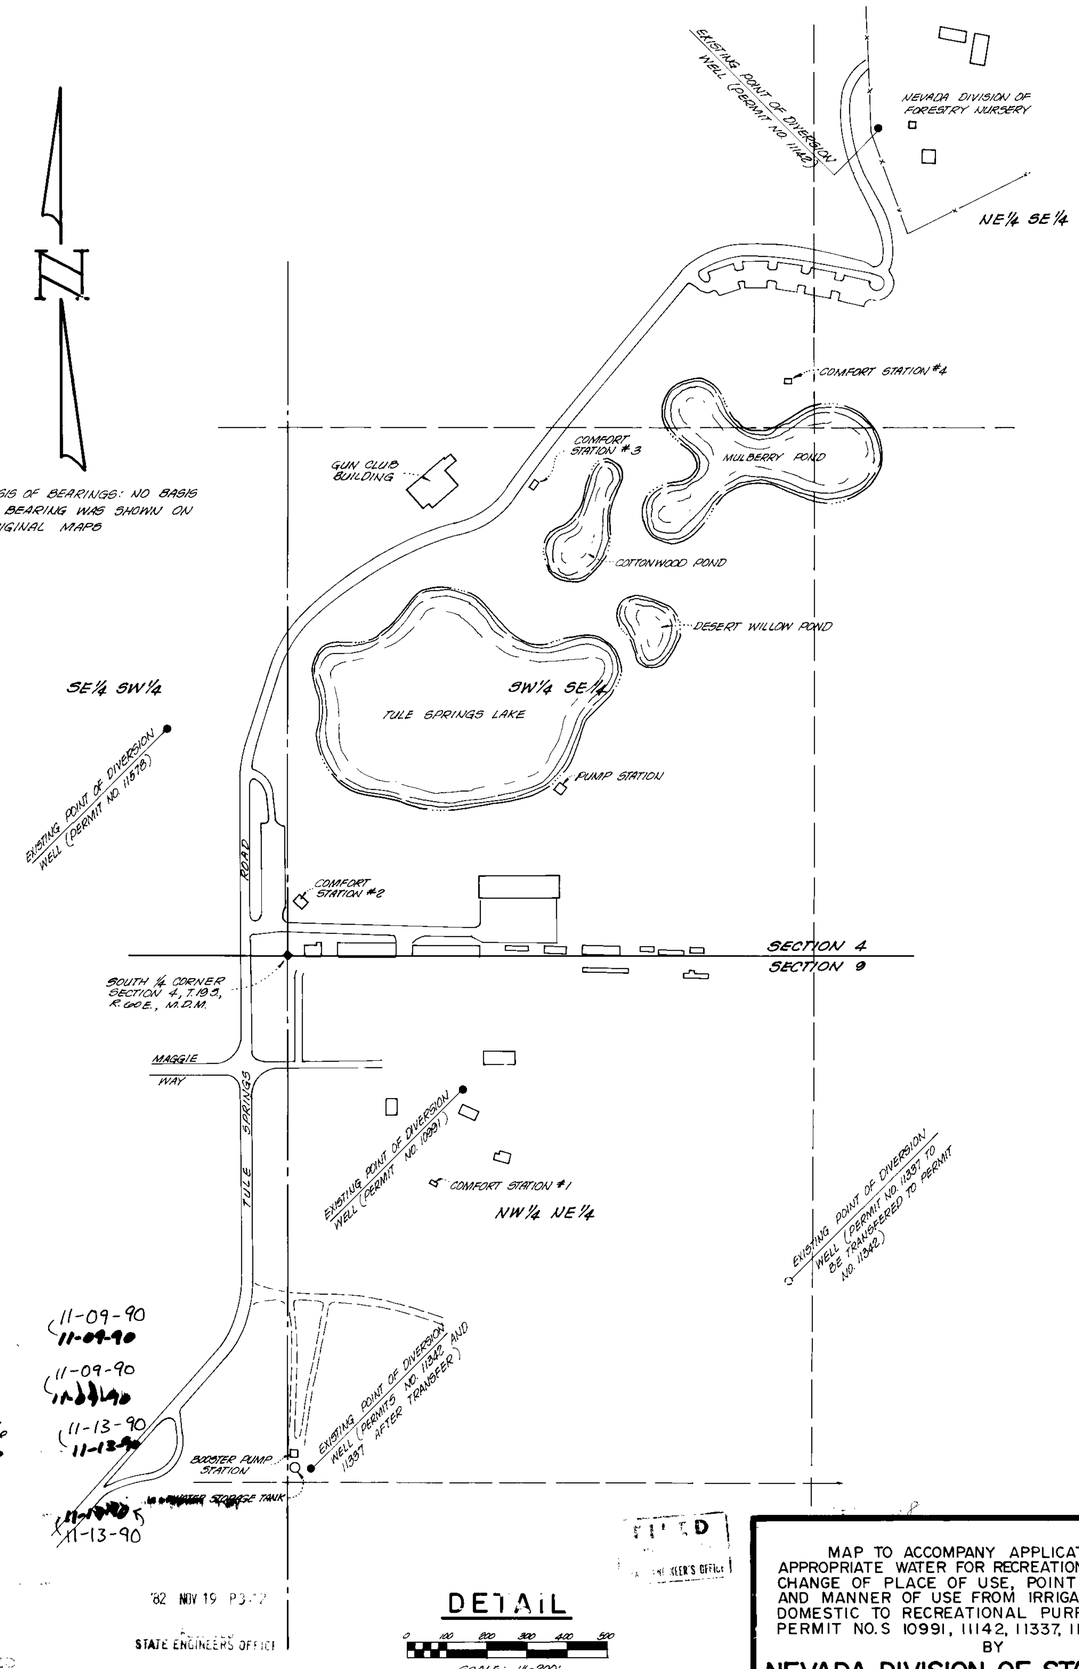

STATE OF NEVADA
COUNTY OF WASHOE

I, GEORGE W. BALL, JR. BEING FIRST DULY SWORN, DEPOSE AND SAY THAT THIS MAP, CONSISTING OF ONE SHEET, HAS BEEN CORRECTLY DRAWN TO THE DESIGNATED SCALE FROM EXISTING MAPS ASSOCIATED WITH PERMIT NO.S 10991, 11142, 11337, 11342 AND 11578, THAT IT TRULY REPRESENTS THE PROPOSED LOCATION AND EXTENT OF WORKS TO BE USED TO DIVERT WATER FROM UNDERGROUND SOURCES IN CLARK COUNTY, BY THE NEVADA DIVISION OF STATE PARKS FOR RECREATIONAL PURPOSES. THAT THE PROPOSED POINT OF DIVERSION, THE APPROXIMATE LOCATION OF THE DIVERTING WELLS AND ALL OTHER RESERVOIRS OR BASINS, AND THE BOUNDARY OF ALL LANDS, SHOWN BY 40 ACRE SUBDIVISION THE AREAS PROPOSED TO BE SERVED, ARE FULLY AND CORRECTLY DESIGNATED THEREON.

George W. Ball Jr.
GEORGE W. BALL, JR. STATE WATER RIGHT SURVEYOR CERTIFICATE NO. 409

SUBSCRIBED AND SWORN TO BEFORE ME THIS 16th DAY OF November, 1982.

Nedine Sullivan
NOTARY PUBLIC IN AND FOR WASHOE COUNTY NEVADA

46352	12564	11-09-90
46353	12565	11-09-90
46354	12566	11-13-90
46355	12567	11-13-90
46356	12568	11-13-90

'82 NOV 19 P3:42
STATE ENGINEER'S OFFICE

FILED
STATE ENGINEER'S OFFICE

DETAIL

0 100 200 300 400 500

SCALE: 1"=200'

MAP TO ACCOMPANY APPLICATION TO APPROPRIATE WATER FOR RECREATIONAL PURPOSES, CHANGE OF PLACE OF USE, POINT OF DIVERSION AND MANNER OF USE FROM IRRIGATION AND DOMESTIC TO RECREATIONAL PURPOSES UNDER PERMIT NO.S 10991, 11142, 11337, 11342 AND 11578
BY
NEVADA DIVISION OF STATE PARKS
FROM UNDERGROUND SOURCES IN CLARK COUNTY, NEVADA
OCTOBER 1982

58347-T -T C256 5 46352