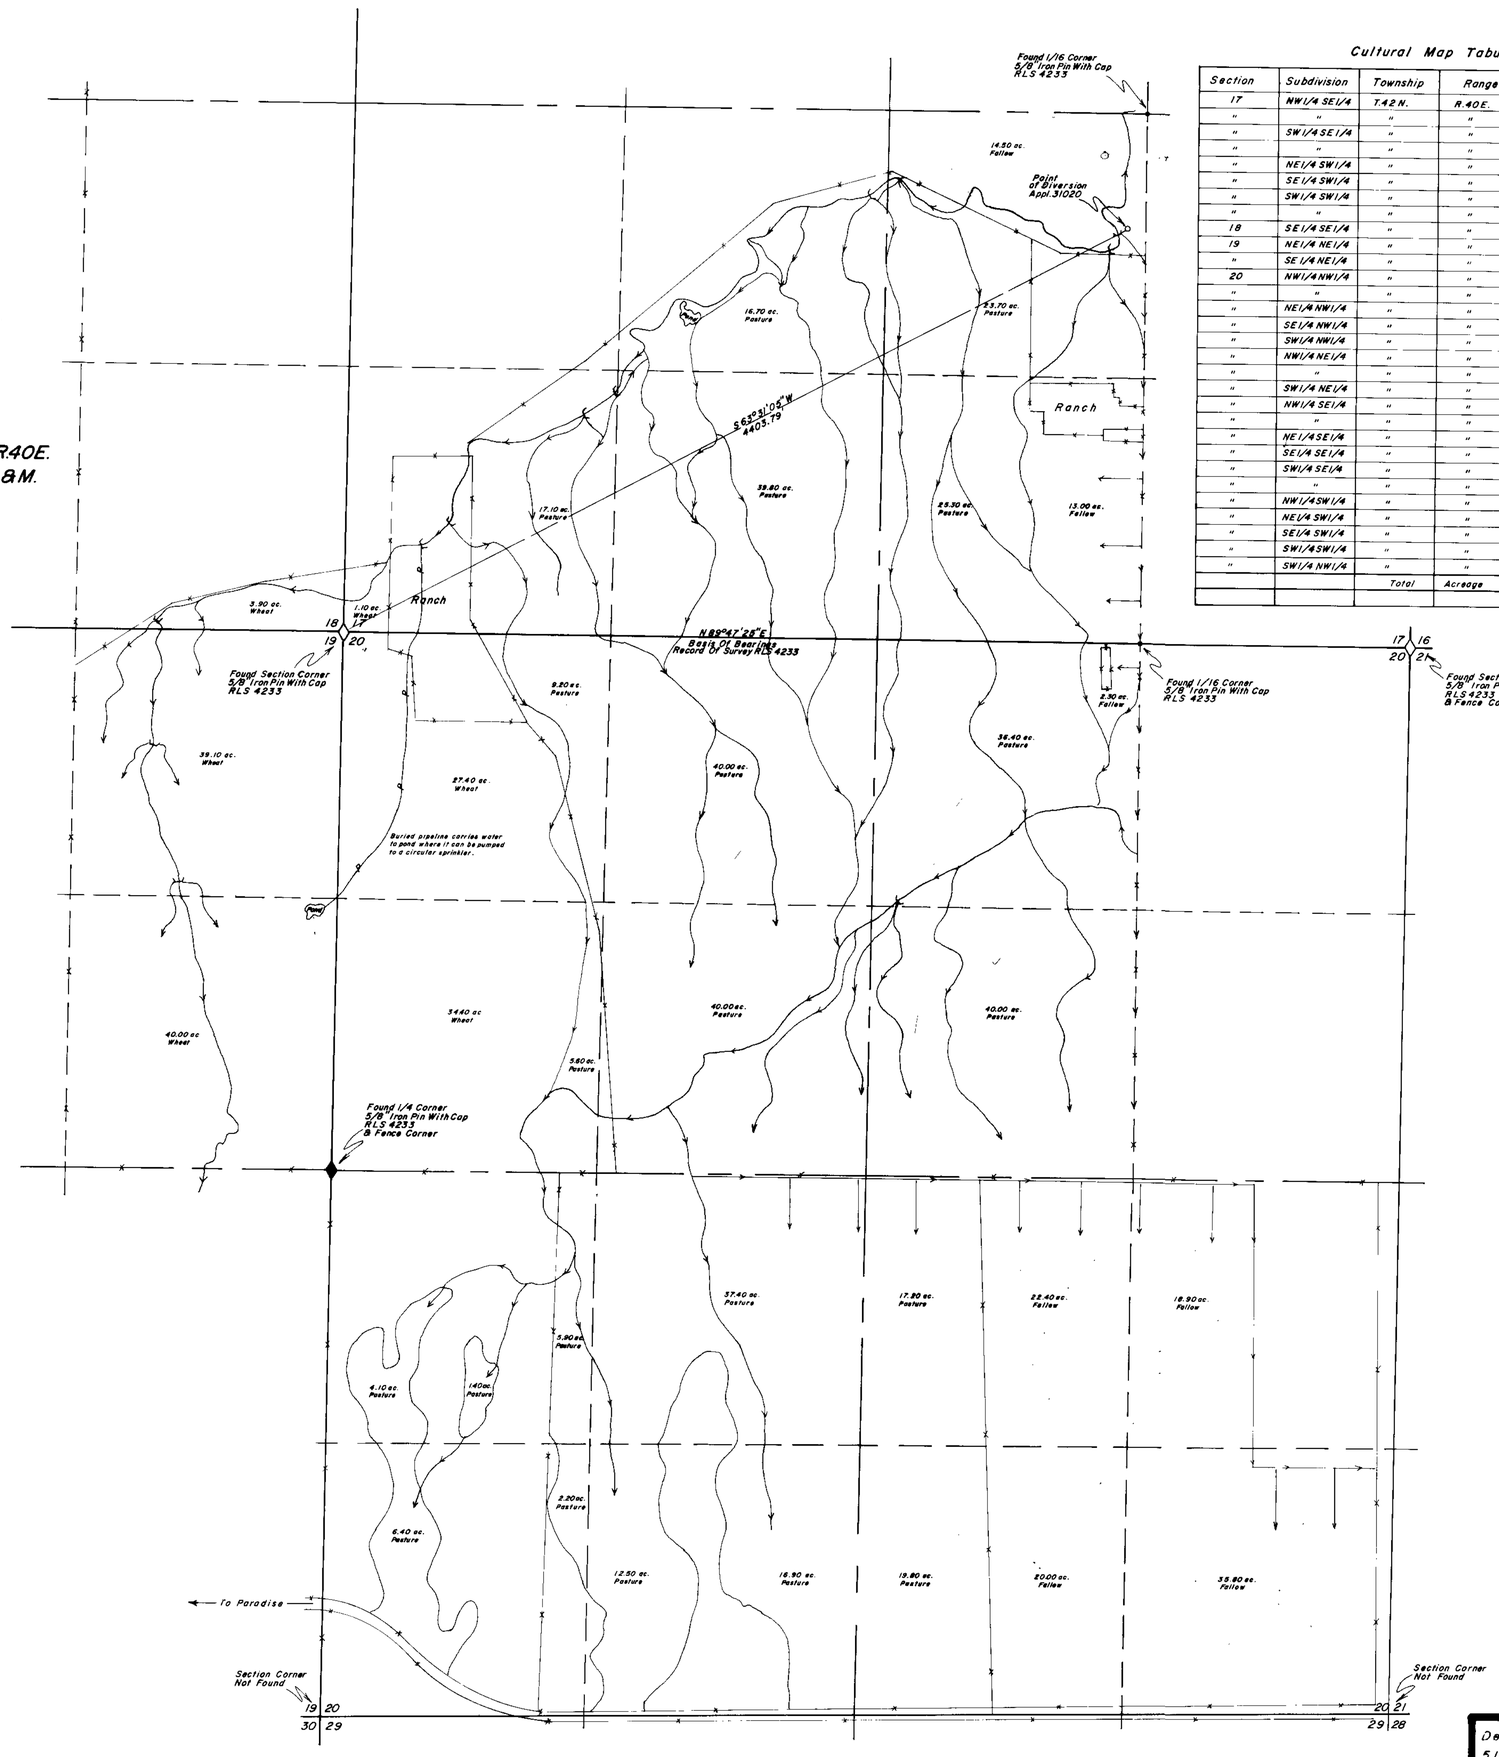

Cultural Map Tabulation

Section	Subdivision	Township	Range	Cultivated Acreage	Description of Culture
17	NW1/4 SE1/4	T.42 N.	R.40E.	14.50	Fallow
"	"	"	"	23.70	Pasture
"	SW1/4 SE1/4	"	"	25.30	Pasture
"	"	"	"	13.00	Fallow
"	NE1/4 SW1/4	"	"	16.70	Pasture
"	SE1/4 SW1/4	"	"	39.80	Pasture
"	SW1/4 SW1/4	"	"	17.10	Pasture
"	"	"	"	1.10	Wheat
18	SE1/4 SE1/4	"	"	3.90	Wheat
19	NE1/4 NE1/4	"	"	39.10	Wheat
"	SE1/4 NE1/4	"	"	40.00	Wheat
20	NW1/4 NW1/4	"	"	9.20	Pasture
"	"	"	"	27.40	Wheat
"	NE1/4 NW1/4	"	"	40.00	Pasture
"	SE1/4 NW1/4	"	"	40.00	Pasture
"	SW1/4 NW1/4	"	"	5.60	Pasture
"	NW1/4 NE1/4	"	"	36.40	Pasture
"	"	"	"	2.30	Fallow
"	SW1/4 NE1/4	"	"	40.00	Pasture
"	NW1/4 SE1/4	"	"	22.40	Fallow
"	"	"	"	17.20	Pasture
"	NE1/4 SE1/4	"	"	18.90	Fallow
"	SE1/4 SE1/4	"	"	35.80	Fallow
"	SW1/4 SE1/4	"	"	20.00	Fallow
"	"	"	"	19.80	Pasture
"	NW1/4 SW1/4	"	"	11.40	Pasture
"	NE1/4 SW1/4	"	"	37.40	Pasture
"	SE1/4 SW1/4	"	"	29.40	Pasture
"	SW1/4 SW1/4	"	"	8.60	Pasture
"	SW1/4 NW1/4	"	"	34.40	Wheat
		Total	Acreage	690.40	

State of Nevada } SS
County of Humboldt }

I, Robert N. Caldwell, being first duly sworn, depose and say that this map, consisting of 1 sheets, numbered from to 1 inclusive, has been correctly drawn to the designated scale from field notes of a survey made by me, (or under my supervision and direction) between the 9th day of May and the 9th day of May 1979, that it truly and correctly represents the location and extent of the works used to divert water from underground in Humboldt County by Loui and Elaine Cerri for irrigation purposes under application no. 31020. That the point of diversion, the location and size of the diverting channel, location and description of all measuring devices, the location and extent of lands owned or controlled by the applicant upon which water applied for under application no. 31020 is used together with the area and kind of culture in each 40 acre subdivision, and the location and names of all other works or streams which are crossed by or connected with said works are fully and correctly designated thereon.

Robert N. Caldwell
State Water Right Surveyor No. 468

Note:
⌣ Indicates concrete diversion dam

Subscribed and sworn to before me this 9th day of July, 1979

Robyn L. Caldwell

Scale 1" = 400'

400 0 400 800 1200 1600

FILED
46369

ROBERT N. CALDWELL
4233
STATE OF NEVADA
1979 JUL 10 PM 2 00

Desert - Mountain Surveying Company
510 Melarkey St. Winnemucca, Nevada
(702) 623-5340

MAP
To Accompany Proof of Beneficial Use
Under Application No. 31020
By Loui and Elaine Cerri
For Irrigation and Domestic Purposes
From Underground
Humboldt County Nevada

46370 46369