MONSEN ENG. 100 10-81 MC 2966*

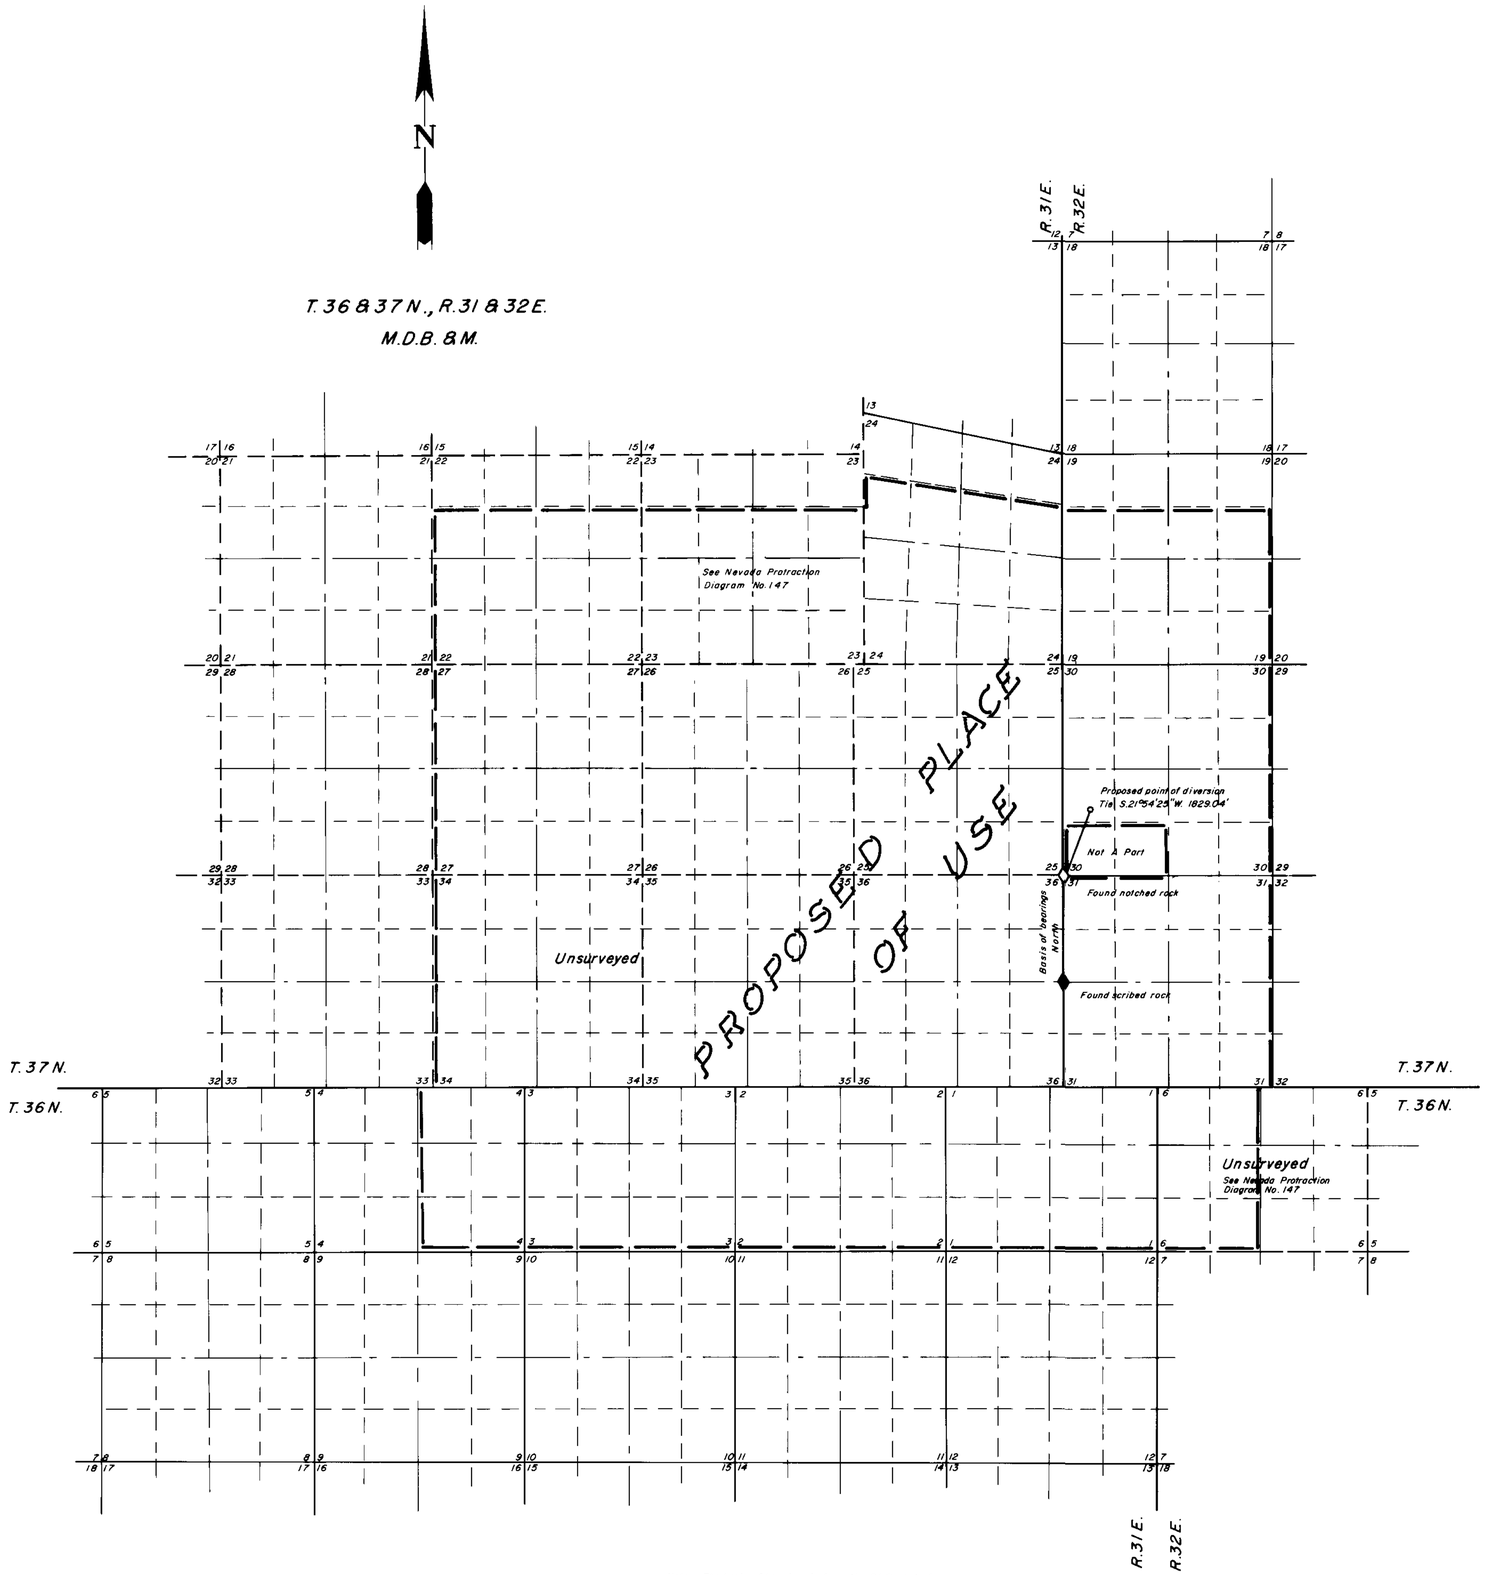

Note: The basis of bearings is from the G.L.O. plat of T.37N., R.31E. M.D.B.&M. approved 1874

State of Nevada
County of Humboldt } S.S.

I, Robert N. Caldwell, being first duly sworn, depose and say that this map, consisting of 1 sheets, has been correctly drawn from field notes of a survey made by me on November 20, 1982, that it truly and correctly represents the location and extent of the works used to divert water from underground in Humboldt County by Furies III Mining Corp for Mining Milling & Domestic purposes, that the proposed point of diversion, the approximate location and size of the diverting channel, all reservoirs or basins, the locations and names of all other works which will cross or connect with the proposed works, and the boundary of all lands, showing by 40-acre subdivisions the areas proposed to be irrigated, are fully and correctly designated thereon.

Robert N. Caldwell
State Water Right Surveyor No. 468

Subscribed and sworn to before me this 23 day of November 1982.

Dolores Crawford
Notary Public

Scale 1" = 2000'

2000' 0 2000' 4000' 6000' 8000'

FILED

'82 NOV 29 P1:51

STATE ENGINEERS OFFICE

Desert Mountain Surveying Company
146 West Second Street
Winnemucca, Nevada 89445

Map

To accompany application to appropriate water from an underground source in Humboldt County for Mining, Milling and Domestic purposes

By

Furies III Mining Corp.

46397