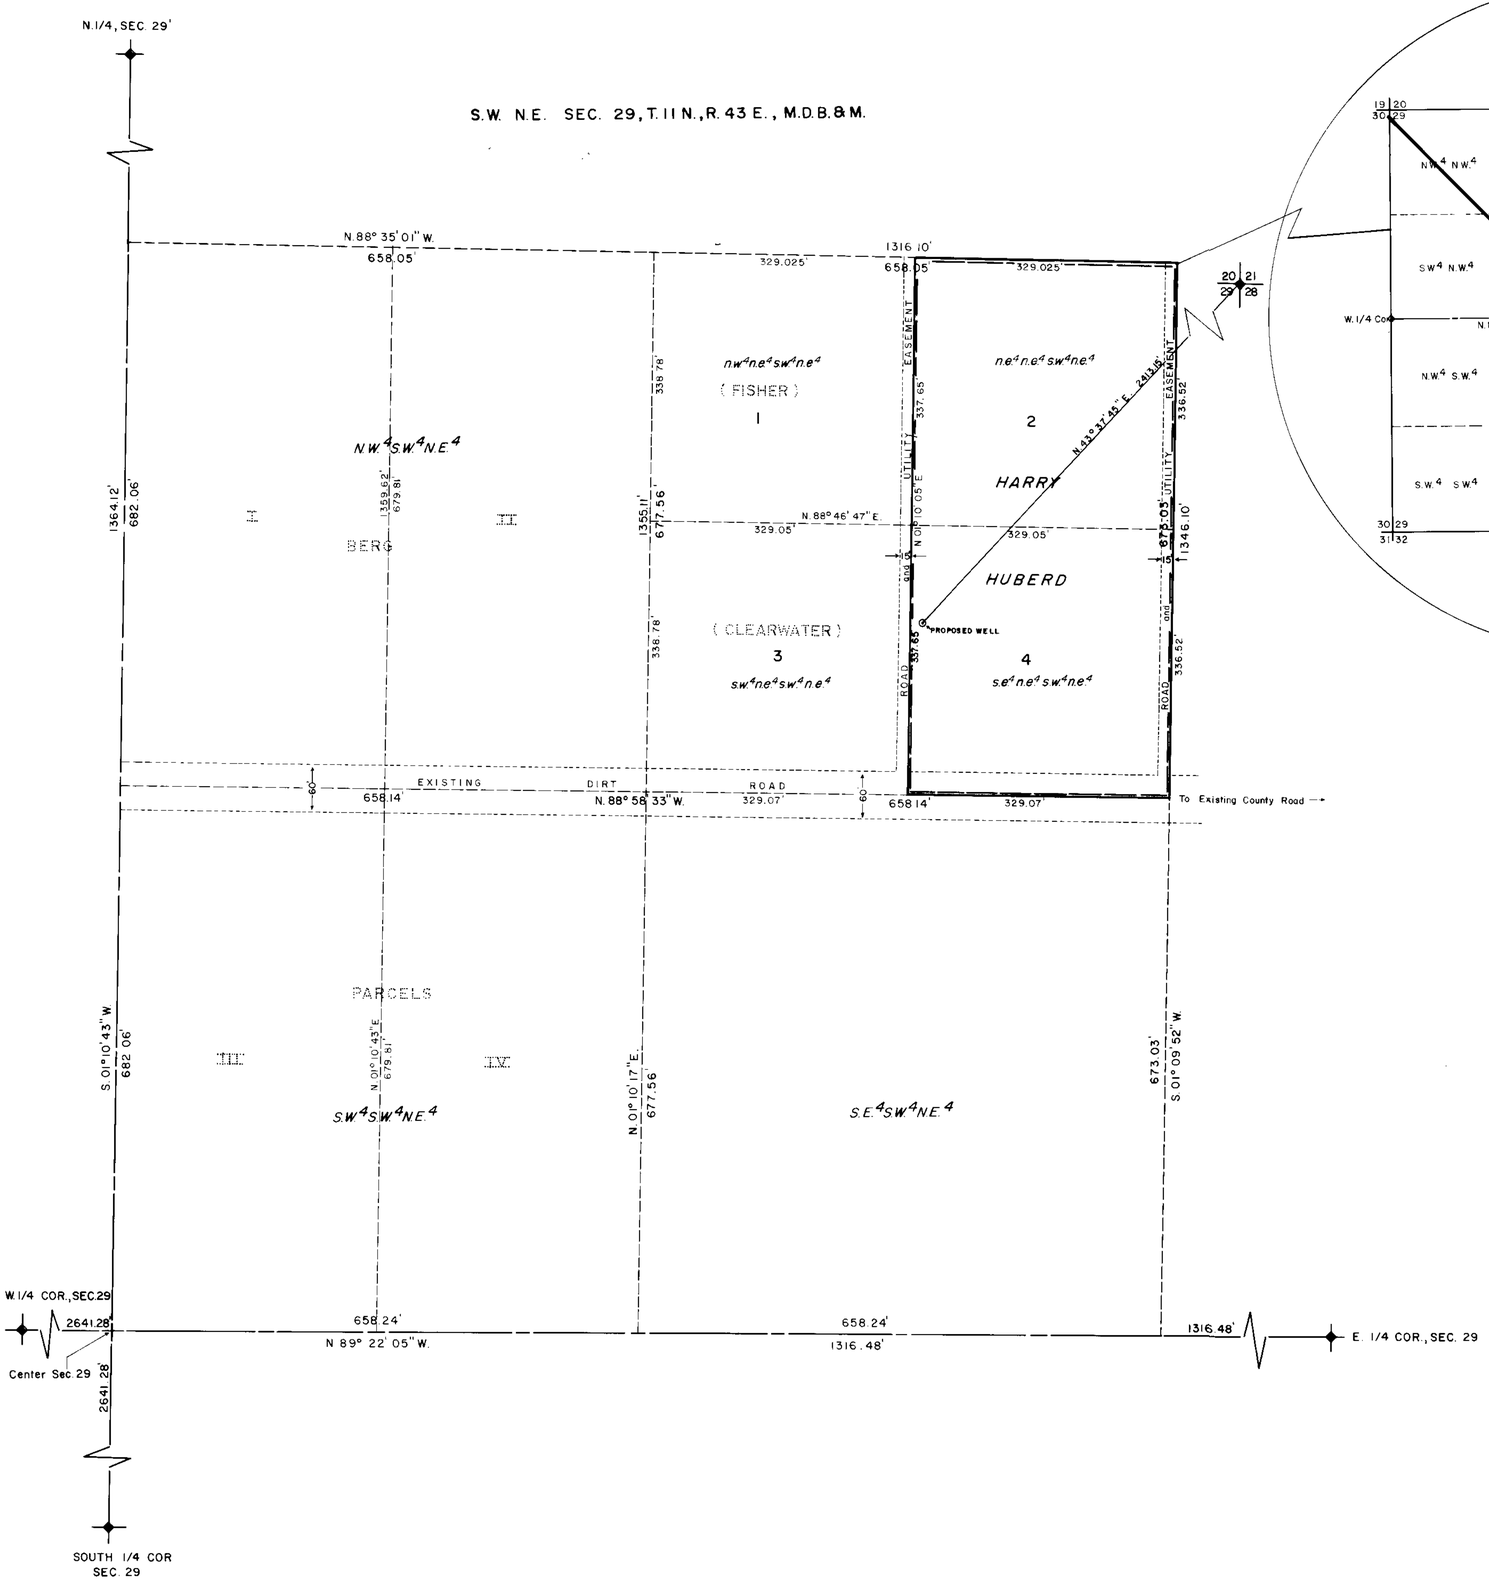

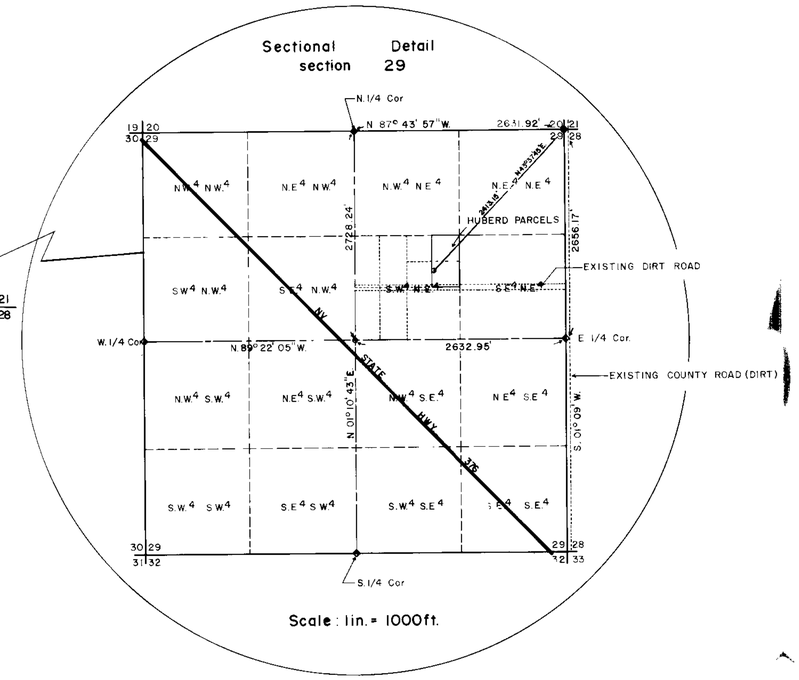

WALLACE T BOUNDY

NOV. 24th. 1982

AN UNDERGROUND SOURCE NYE
HARRY O. HUBRED IRRIGATION & DOMESTIC

Wallace T. Boundy
No. 584

SUBSCRIBED AND SWORN TO, BEFORE ME THIS 9th DAY OF Feb, 1983
Ruth E. Kelley

OFFICIAL SEAL
RUTH E. KELLEY
NOTARY PUBLIC - STATE OF NEVADA
NYE COUNTY TONOPAH
My appointment expires Jan. 28, 1983

THAT LINE BETWEEN THE E.1/4 COR SEC 29 AND THE NE. COR. OF SAME SEC 29, T 11 N., R 43 E., M.D.B.&M., AS STATED ON SECTIONAL DETAIL, S 01° 09' W., PER U.S.G.S. TOWNSHIP PLAT.

, STANDARD B.L.M. BRASS CAP.

SCALE: 1in. = 100ft.

0 10' 30' 50' 100' 150' 200' 300'

46402

ACCOMPANY APPLICATION TO APPROPRIATE WATER

IRRIGATION and DOMESTIC PURPOSES, FROM AN UNDERGROUND SOURCE.

THE E 2 N.E 4 S.W 4 N.E 4 SEC. 29, T 11 N., R.43 E., M.D.B.&M., SMOKY VALLEY, NYE COUNTY, NEVADA.

'83 FEB -9 P2:13

STATE ENGINEER'S OFFICE

HARRY O. HUBRED
BOX 20, ROUTE 2
ROUND MOUNTAIN, NEVADA 89045

46402