TOWN OF MANHATTAN

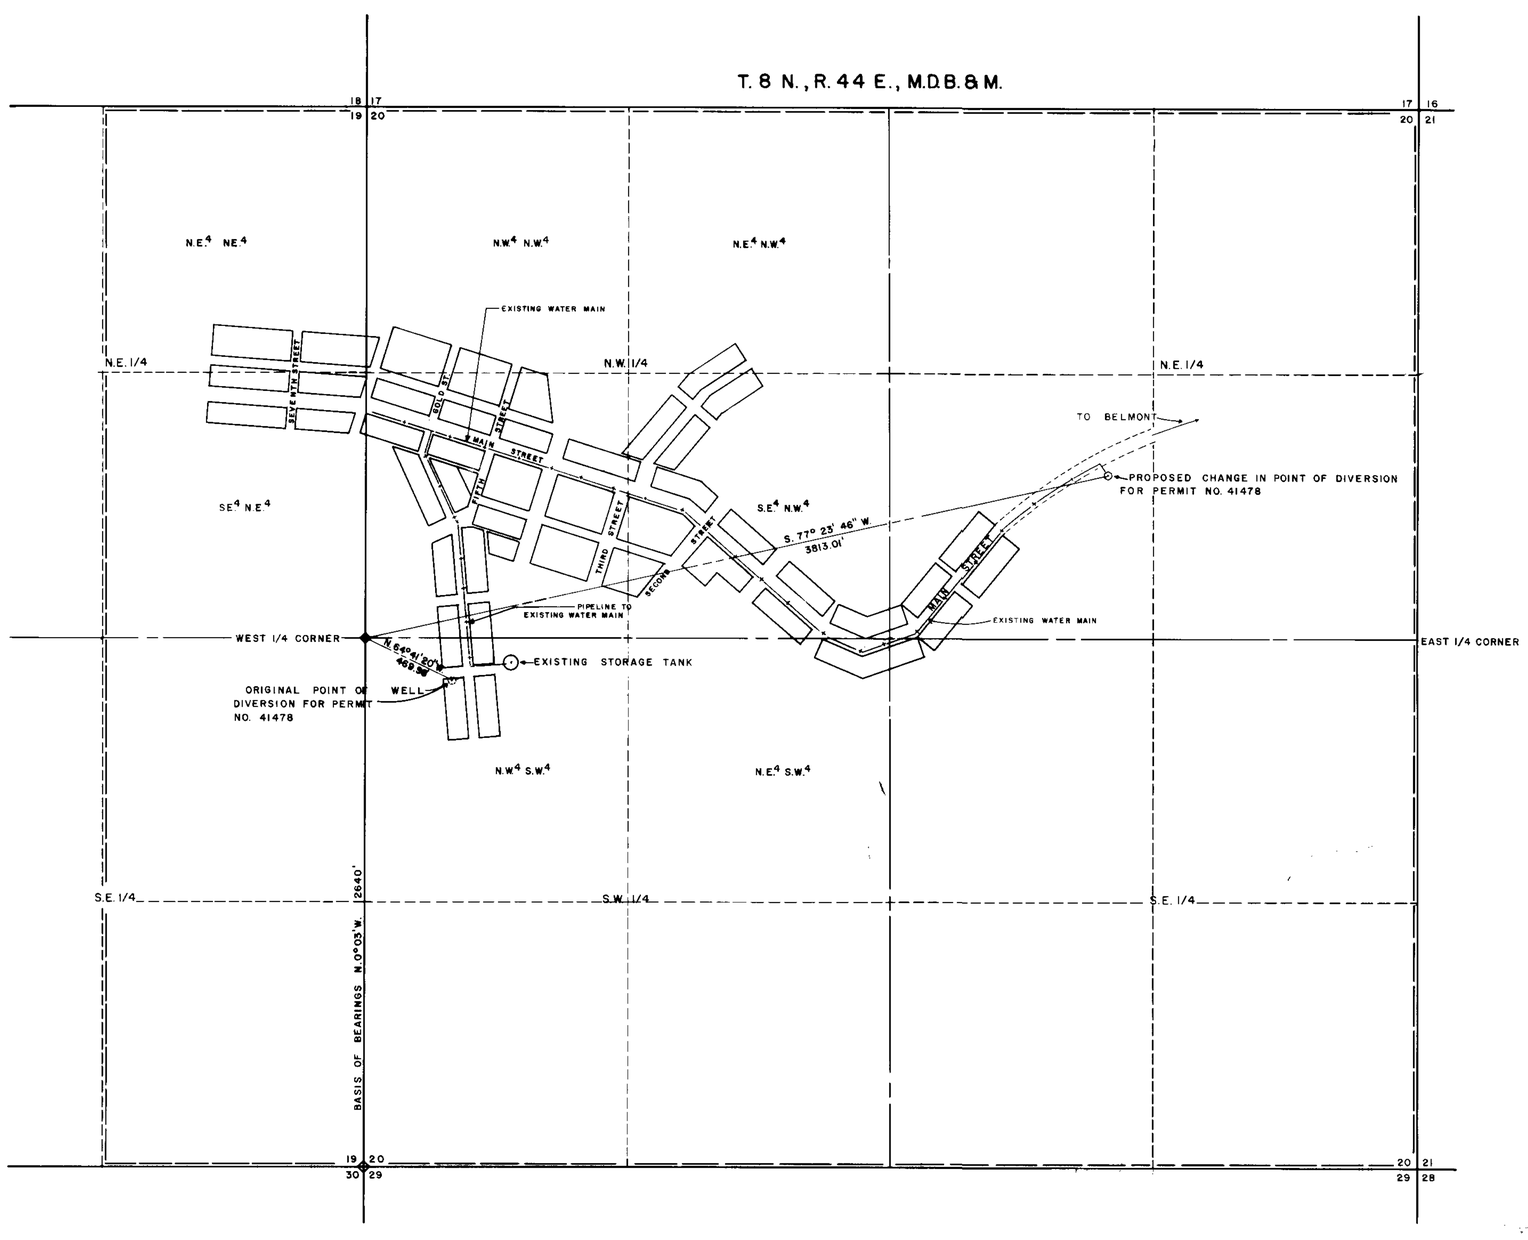

N

1" = 400'

STATE OF NEVADA }
COUNTY OF NYE }

I WALLACE T. BOUNDY BEING FIRST DULY SWORN DEPOSE AND SAY THAT THIS MAP CONSISTING OF ONE SHEET, HAS BEEN CORRECTLY DRAWN TO THE DESIGNATED SCALE FROM FIELD NOTES OF A SURVEY MADE ON NOV. 29th, 1982, THAT IT, TRULY AND CORRECTLY REPRESENTS THE PROPOSED LOCATION AND EXTENT OF THE WORKS TO DIVERT WATER FROM AN UNDERGROUND SOURCE, IN NYE COUNTY, NEVADA, BY THE BOARD OF ~~NYE COUNTY COMMISSIONERS~~ FOR QUASI MUNICIPAL PURPOSES. THAT THE POINT OF DIVERSION, THE APPROXIMATE LOCATION AND SIZE OF THE DIVERTING CHANNEL, ALL RESERVOIRS OR BASINS, THE LOCATION AND NAMES OF ALL OTHER WORKS, WHICH WILL CROSS OR CONNECT WITH PROPOSED WORKS, AND THE BOUNDARIES OF ALL LANDS SHOWING THE AREAS PROPOSED TO BE SERVED, ARE FULLY AND CORRECTLY DESIGNATED THEREON

Wallace T. Boundy
STATE WATER RIGHT SURVEYOR NO. 584

30th November 1982

Ruth E. Kelley
NOTARY PUBLIC IN AND FOR NYE COUNTY, NEVADA

OFFICIAL SEAL
RUTH E. KELLEY
NOTARY PUBLIC-STATE OF NEVADA
NYE COUNTY, NEVADA
My appointment expires June 5, 1985

BASIS OF BEARINGS

THAT LINE BETWEEN THE S.W. COR. OF SEC. 20, T. 8 N., R. 44 E., M.D.B.&M. AND THE W. 1/4 COR OF SAID SEC. 20, AS STATED N.0° 03' W., AS PER B.L.M. TOWNSHIP PLAT, DATED APRIL 10th, 1957.

LEGEND

- FOUND CORNER, STANDARD B.L.M. BRASS CAP
- SET IRON PIN, R.L.S. 2518
- PLACE OF USE

SCALE: 1in. = 400ft.

0 100' 300' 400' 800' 1000' 1200'

48520 46410

FILED
FEB 24 1983
STATE ENGINEER'S OFFICE

48520 135116 11-23-92

'83 FEB -4 P2:07 82 DEC -2 P2:06

RECEIVED
STATE ENGINEERS OFFICE

STATE ENGINEER'S OFFICE

BOUNDY LAND SURVEYING
TONOPAH NEVADA

MAP TO ACCOMPANY APPLICATION TO CHANGE POINT OF DIVERSION, UNDER PERMIT NO 41478

FOR: QUASI MUNICIPAL PURPOSES BY NYE COUNTY FROM AN UNDERGROUND SOURCE IN THE N.W. 1/4 SEC. 20, T. 8 N., R. 44 E., M.D.B.&M., TOWN OF MANHATTAN, COUNTY OF NYE, STATE OF NEVADA.

BY: THE BOARD OF NYE COUNTY COMMISSIONER
P.O. BOX 153
TONOPAH, NEVADA, 89049

48520 46410