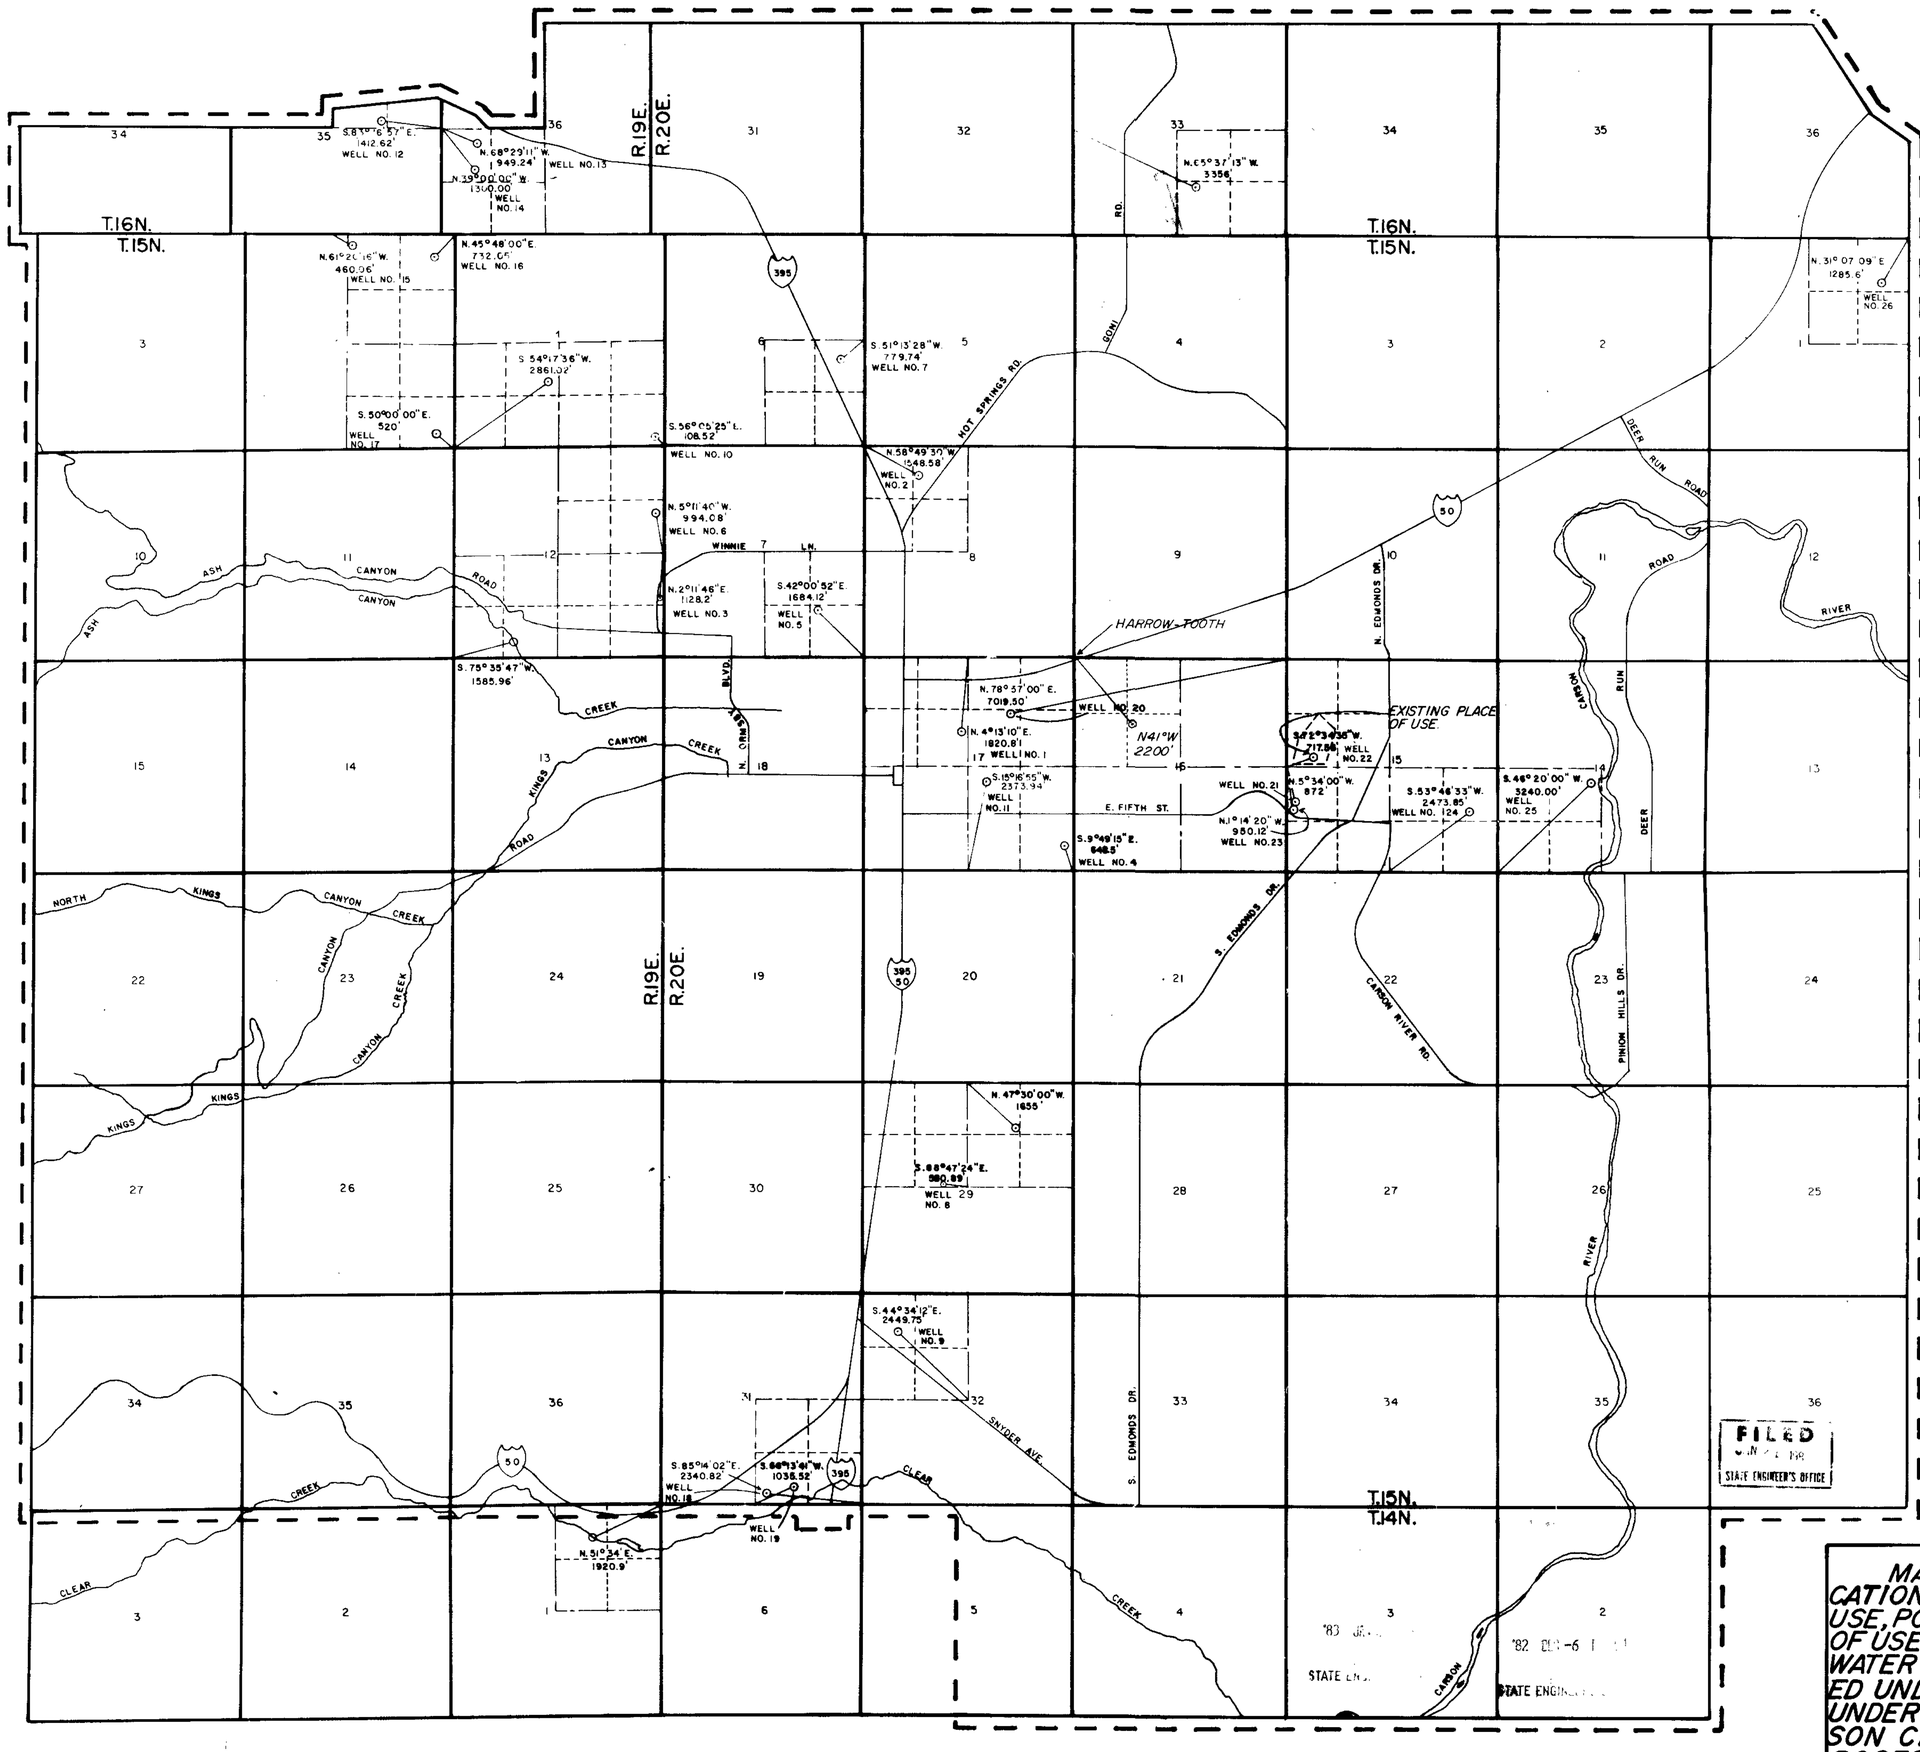

I, JAMES P. HADDAN, BEING FIRST DULY SWORN, DEPOSE AND SAY THAT THIS MAP, CONSISTING OF 1 SHEET(S) HAS BEEN CORRECTLY DRAWN TO THE DESIGNATED SCALE FROM MAPS ON RECORD IN THE STATE ENGINEER'S OFFICE AND FIELD NOTES OF A SURVEY MADE UNDER MY SUPERVISION AND DIRECTION, BETWEEN THE 3rd DAY OF AUGUST, AND THE 13th DAY OF AUGUST, 1981, AND THAT TRULY AND CORRECTLY REPRESENTS THE PROPOSED LOCATION AND EXTENT OF THE WORKS USED TO DIVERT WATER FROM UNDERGROUND SOURCES IN CARSON CITY COUNTY, BY CARSON CITY FOR MUNICIPAL PURPOSES, THAT THE POINTS OF DIVERSION, THE LOCATION AND SIZE OF DIVERTING CHANNEL OR OTHER CONDUITS, THE PLACES AND MANNER OF USE, AND THE LOCATION AND NAMES OF ALL OTHER WORKS OR STREAMS WHICH ARE CROSSED BY, OR CONNECTED WITH THE SAID WORKS, ARE FULLY AND CORRECTLY DESIGNATED THEREON.

James P. Haddan

JAMES P. HADDAN
STATE WATER RIGHT SURVEYOR
#575

SUBSCRIBED AND SWORN TO BEFORE ME THIS 27TH DAY OF NOVEMBER, 1982.

Shirley B. Whitcome

SCALE – 1" = 2000'

2000 1500 1000 500 0 2000 4000 6000

Basis of Bearing: Magnetic North
Declination 17½° East

MAP TO ACCOMPANY APPLICATION TO CHANGE PLACE OF USE, POINT OF DIVERSION, MANNER OF USE, AND PERIOD OF USE, OF WATER HERETOFORE APPROPRIATED UNDER PERMIT 26452 FROM UNDERGROUND SOURCES IN CARSON CITY, FOR MUNICIPAL PURPOSES BY CARSON CITY.

46417