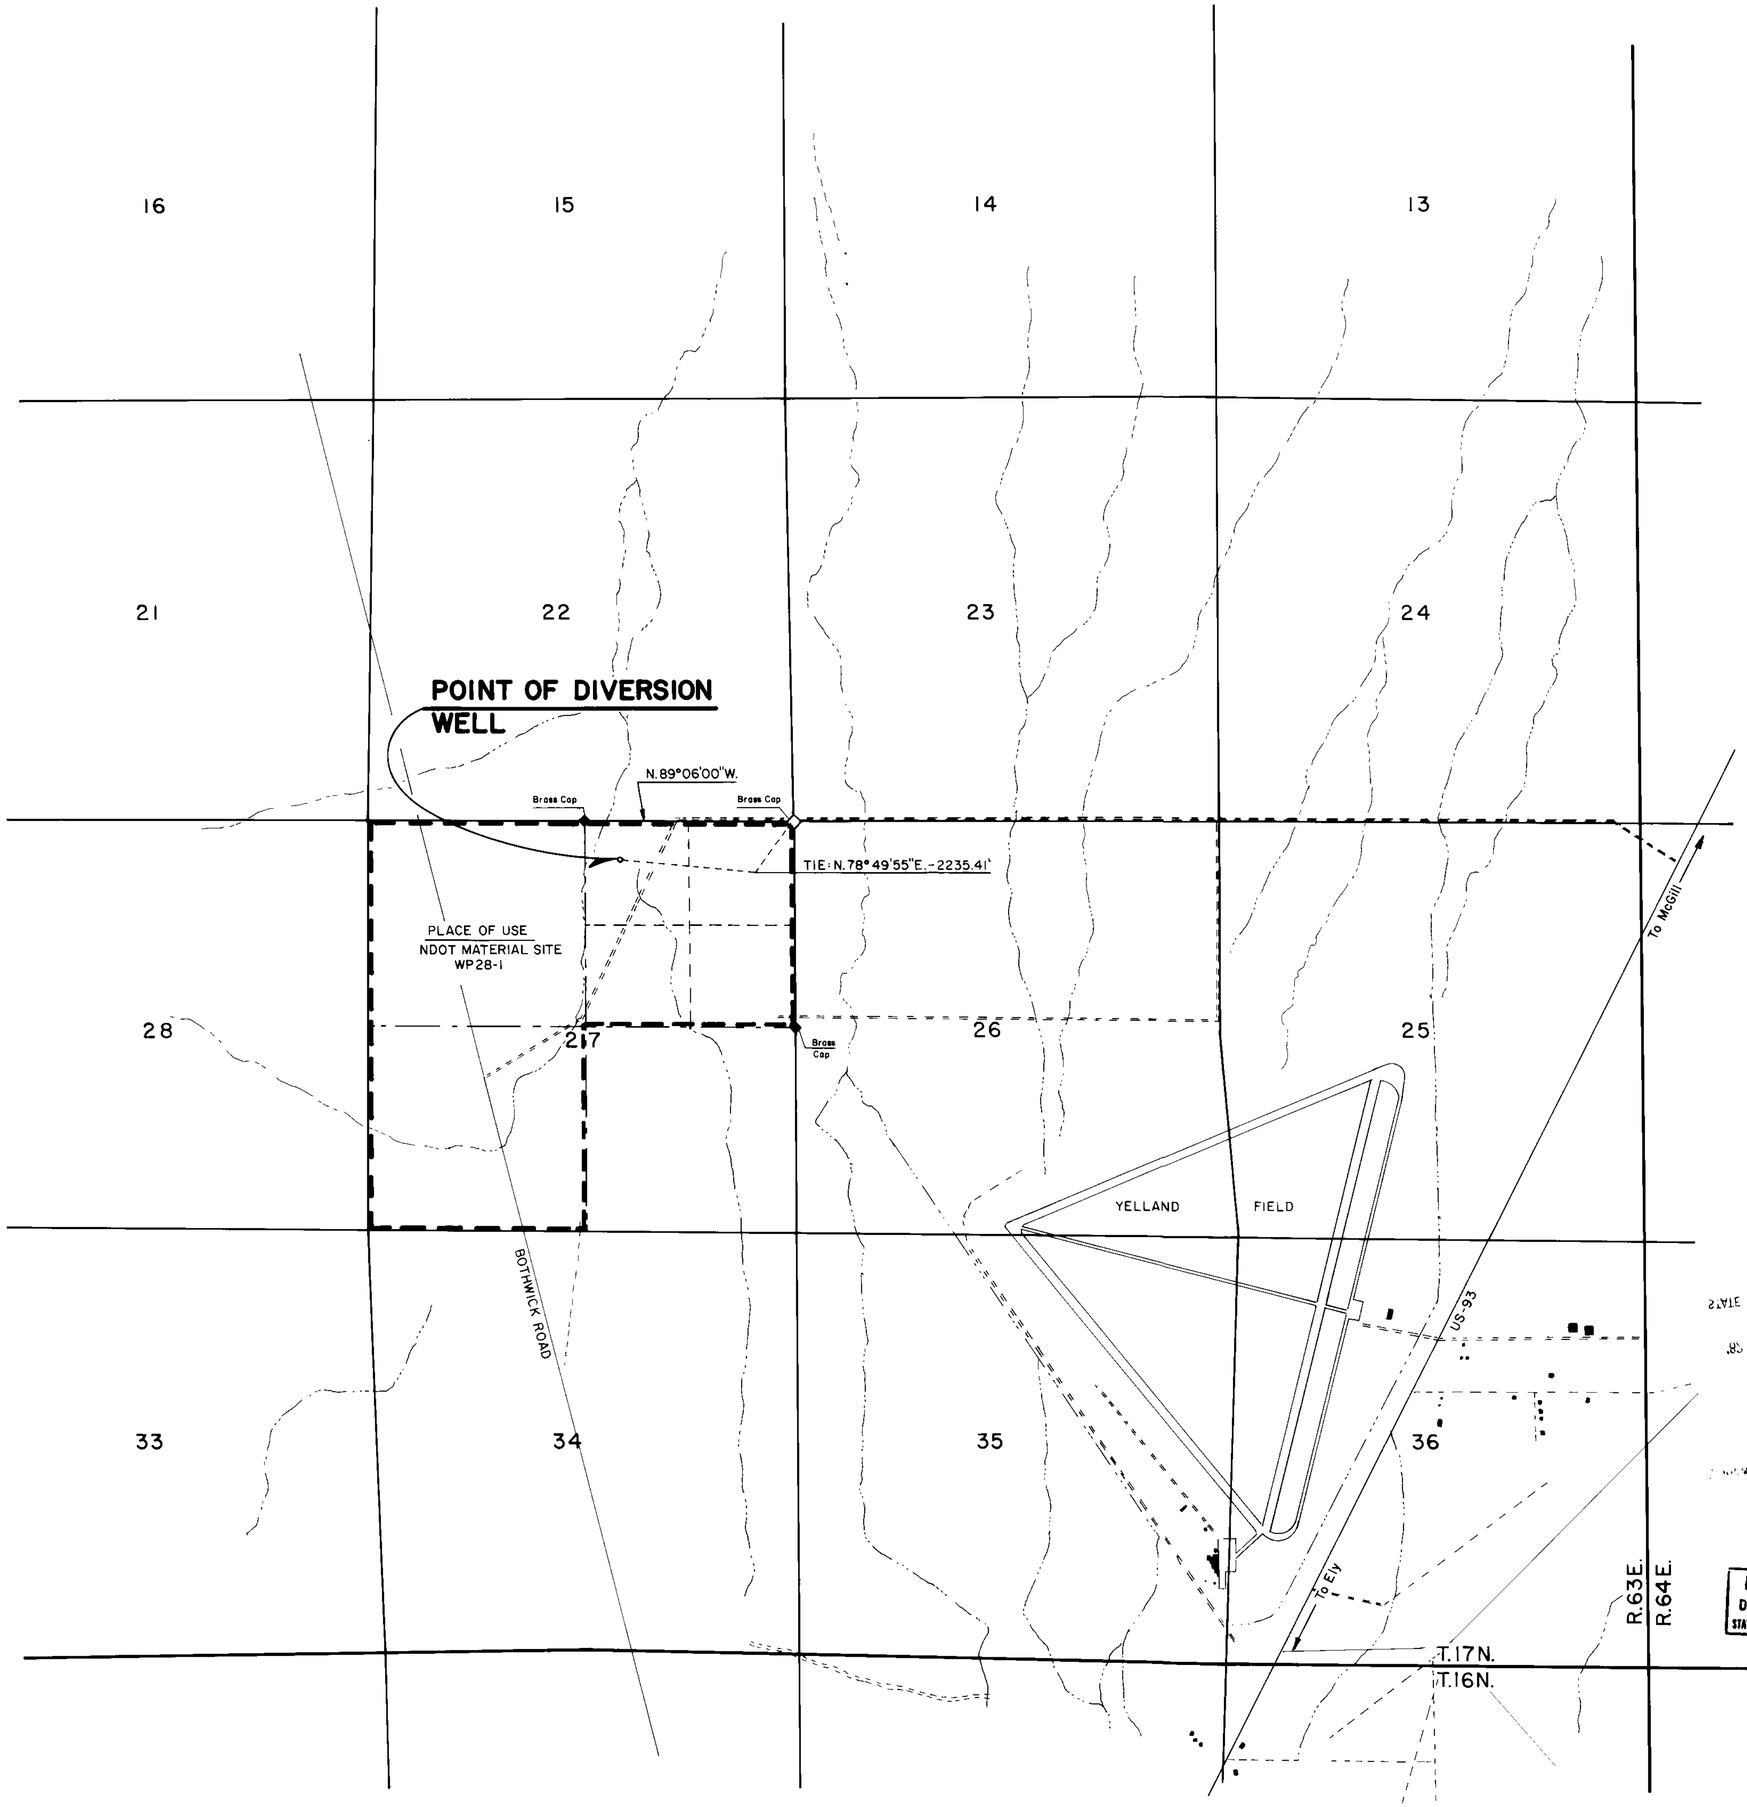

M.D.M.

STATE OF NEVADA
CARSON CITY

I, Kim Koenig, being first duly sworn, depose and say that this map, consisting of one sheet, has been correctly drawn to the designated scale from the field notes of a survey under my supervision and direction, between the 25th day of October, and the 26th day of October, 1982; that it truly and correctly represents the proposed location of the well used to divert water from an underground source in White Pine County, by the State of Nevada, acting by and through its Department of Transportation, for public highway purposes. That the proposed point of diversion, the location and size of the proposed drilled well, and the boundary of all lands, showing by 40 acre subdivisions, the areas proposed to be irrigated, are fully and correctly designated thereon.

Kim Koenig
State Water Right Surveyor No. 402

SUBSCRIBED AND SWORN BEFORE ME THIS 14th DAY OF December, 1982, NOTARY PUBLIC IN AND FOR CARSON CITY, NEVADA.

BEARING SOURCE: THE NORTH BOUNDARY OF NE 1/4 SECTION 27, T.17N., R.63E., M.D.M., BEARS N.89°06'00"W., PER TOWNSHIP PLAT APPROVED AUGUST 1973

1"=1000'

0 1/4 1/2 1

STATUTE MILES

FILED
DEC 27 1982
STATE ENGINEER'S OFFICE

46463

MAP

TO ACCOMPANY APPLICATION TO APPROPRIATE WATER FOR PUBLIC HIGHWAY PURPOSES

SERIAL NO. 46463

DATE: DECEMBER 1982 WHITE PINE COUNTY

BY: NEVADA DEP'T OF TRANSPORTATION FROM: WELL

46463