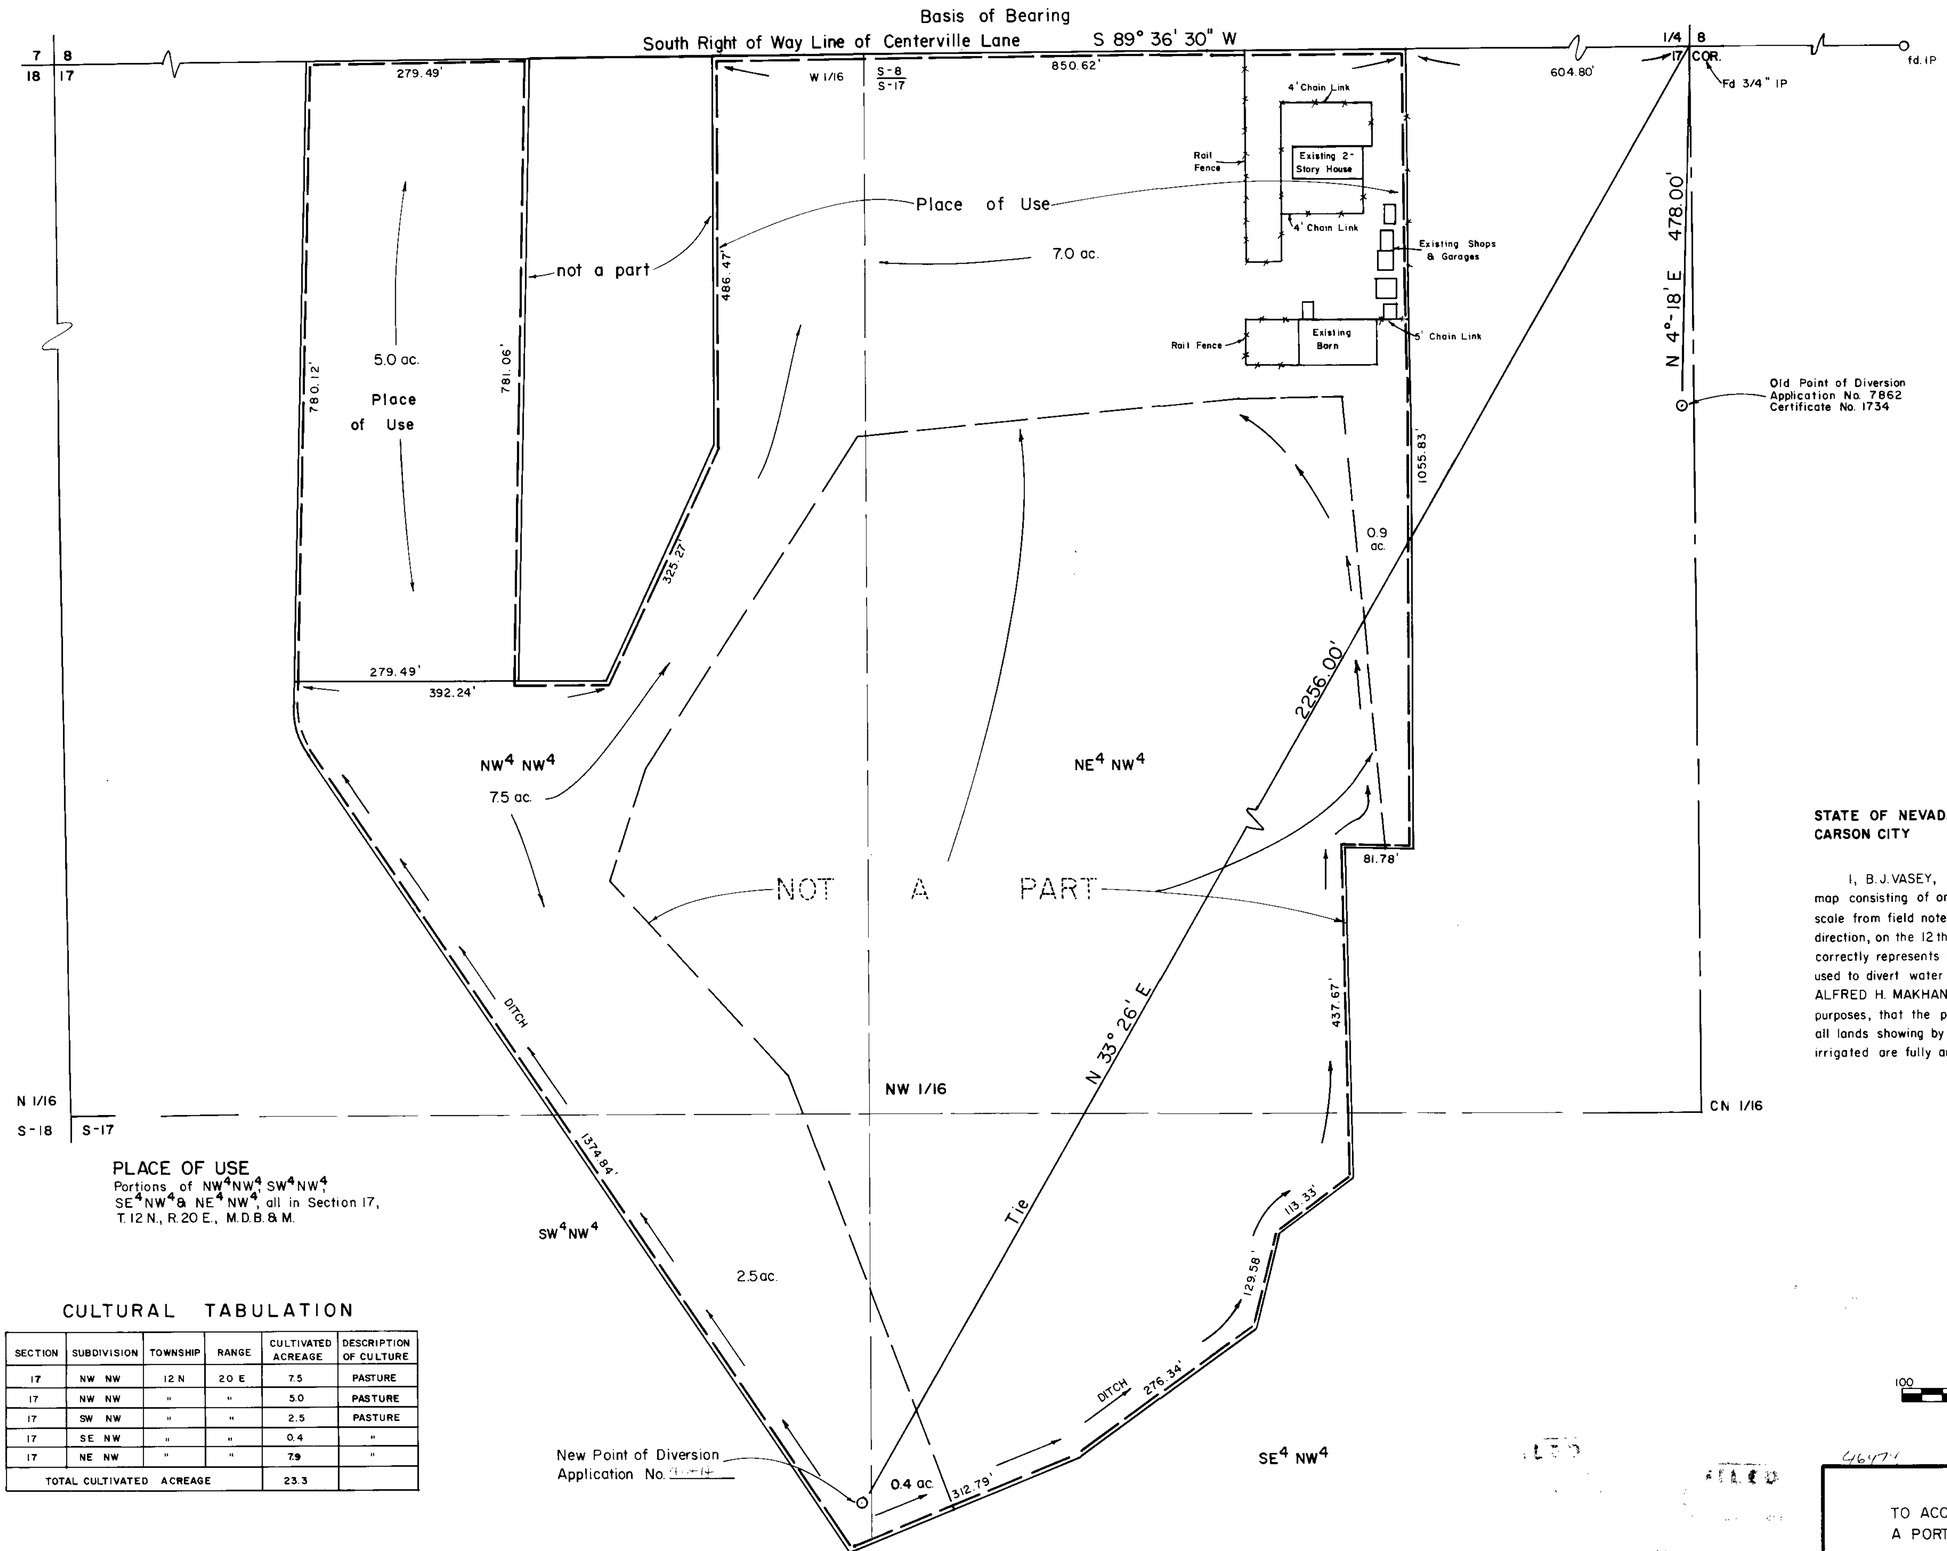

PLACE OF USE
Portions of NW^4NW^4, SW^4NW^4, SE^4NW^4 & NE^4NW^4, all in Section 17, T. 12 N., R. 20 E., M.D.B.& M.

CULTURAL TABULATION

SECTION	SUBDIVISION	TOWNSHIP	RANGE	CULTIVATED ACREAGE	DESCRIPTION OF CULTURE
17	NW NW	12 N	20 E	7.5	PASTURE
17	NW NW	"	"	5.0	PASTURE
17	SW NW	"	"	2.5	PASTURE
17	SE NW	"	"	0.4	"
17	NE NW	"	"	7.9	"
TOTAL CULTIVATED ACREAGE				23.3	

STATE OF NEVADA
CARSON CITY S.S.

I, B.J. VASEY, being first duly sworn depose and say that this map consisting of one sheet has been correctly drawn to the designated scale from field notes of a survey made under my supervision and direction, on the 12th day of November, 1982. That it truly and correctly represents the proposed location and extent of the works used to divert water from underground sources in Douglas County by ALFRED H. MAKHANIAN and ANNA LEE MAKHANIAN for irrigation purposes, that the proposed point of diversion and the boundary of all lands showing by 40 - acre subdivision, the areas proposed to be irrigated are fully and correctly designated thereon.

B J Vasey
B.J. Vasey, N.E. State Water Right Surveyor No. 306

Subscribed and sworn to before me
this 21 day of December, 1982.

Deora K. Fish
Notary Public in and for Douglas County, Nevada

Scale 1" = 100'

100 0 100 200 300

PORTION OF THE NW 1/4 OF SECTION 17, T. 12 N., R. 20 E., M.D.B.& M.

VASEY ENGINEERING CO., INC.
1647 Esmeralda Place
P.O. Box 1164 Minden, Nevada 89423
(702) 782-2382 (702) 782-5642

Date NOVEMBER 1982	Drawn By GKL
Job No. M-477	Approved By RAH

MAP
TO ACCOMPANY AN APPLICATION TO CHANGE A PORTION OF THE POINT OF DIVERSION UNDER PERMIT NO. 7862 – CERTIFICATE NO. 1734 FOR IRRIGATION PURPOSES BY
ALFRED H. MAKHANIAN & ANNA LEE MAKHANIAN
FROM AN UNDERGROUND SOURCE IN DOUGLAS COUNTY, NEVADA

46474