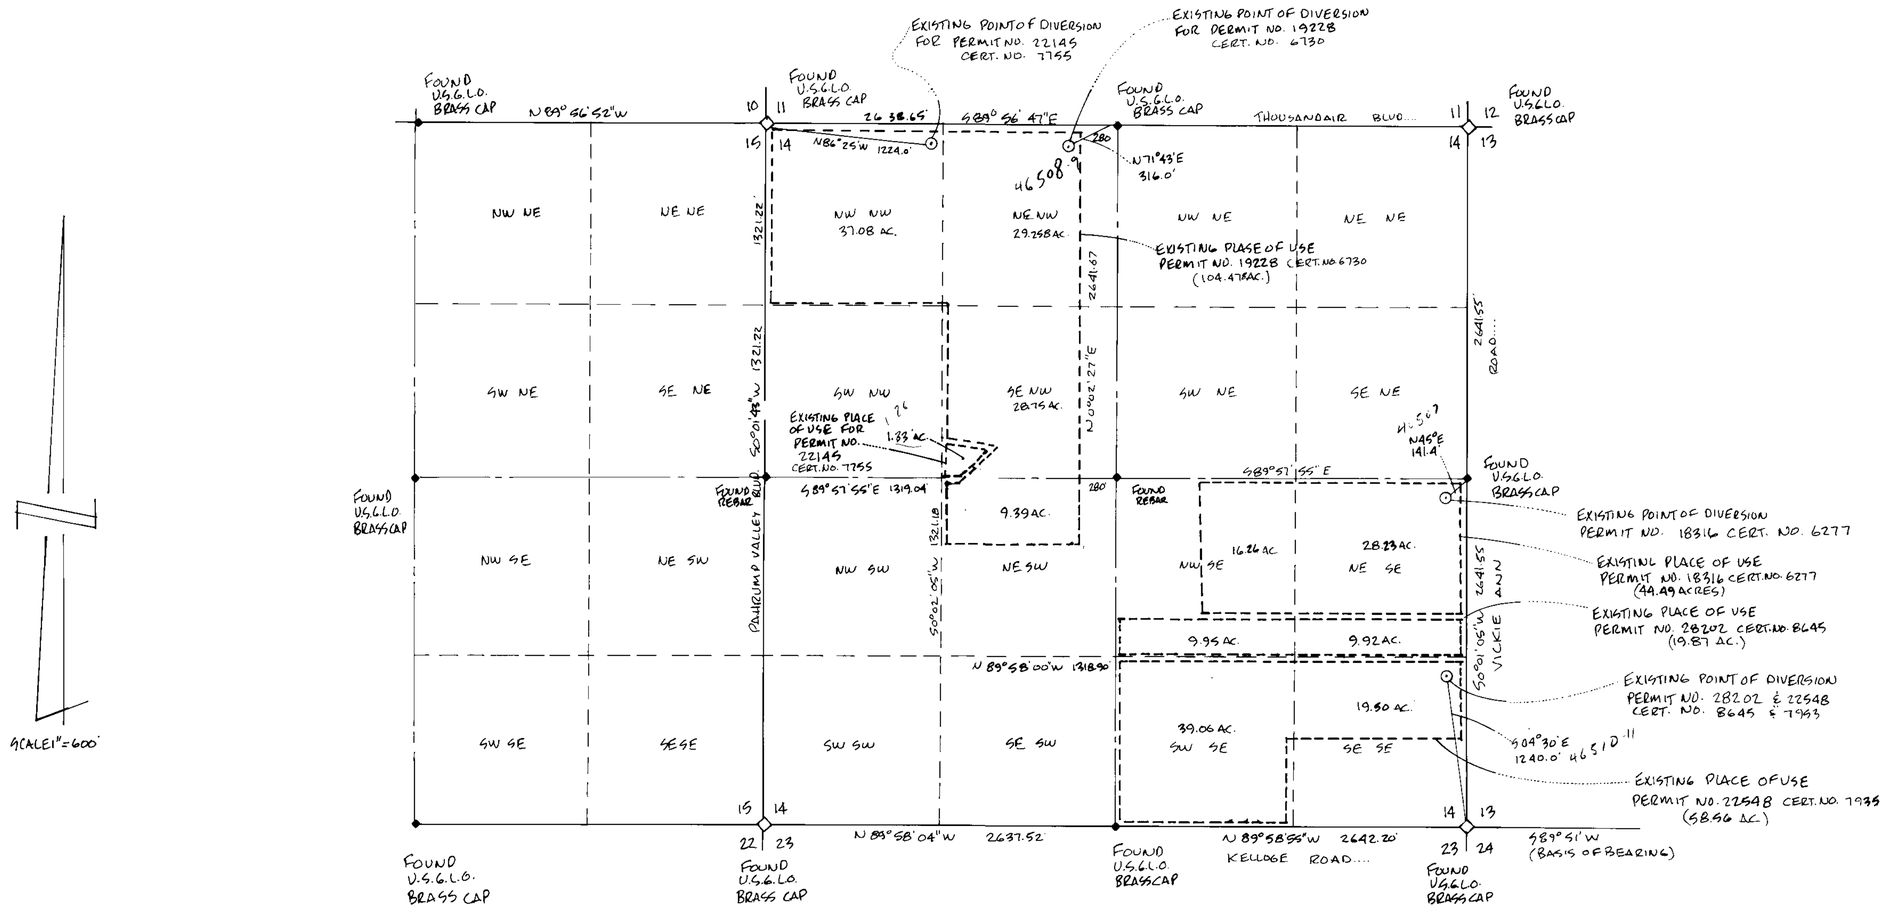

EXISTING PLACE OF USE AND POINT OF DIVERSION
PORTION OF SECTION 15 AND SECTION 14, T. 21 S., R. 53 E., M.D.M. NYE COUNTY, NEVADA

STATE OF NEVADA } S.S.
COUNTY OF NYE }

I EDWARD L. SCHENET BEING FIRST DULY SWORN DEPOSE AND SAY THAT THIS MAP CONSISTING OF TWO SHEETS HAS BEEN CORRECTLY DRAWN TO THE DESIGNATED SCALE FROM FIELD NOTES OF A SURVEY MADE UNDER MY SUPERVISION AND DIRECTION ON THE 16th DAY OF NOVEMBER 1982. THAT IT TRULY AND CORRECTLY REPRESENTS THE LOCATION AND EXTENT OF WORKS USED TO DIVERT WATER FROM AN UNDERGROUND SOURCE IN THE PAHRUMP VALLEY BASIN IN NYE COUNTY, NEVADA BY TIM HAFEN RANCHES INC. FOR IRRIGATION AND DOMESTIC UNDER PERMIT NO'S 18316, 28202, 22548, 19228, AND 22145 THAT THE EXISTING POINT OF DIVERSION AND PLACE OF USE UNDER PERMIT NO'S 18316, 28202, 22548, 19228 AND 22145 IS CORRECTLY SHOWN HEREON. THAT THE PROPOSED POINT OF DIVERSION AND PLACE OF USE APPLIED FOR UNDER THIS APPLICATION TO CHANGE THE PLACE OF USE OF THE WATER ARE CORRECTLY DESIGNATION HEREON AND THAT THE LANDS UPON WHICH WATER APPROPRIATED UNDER PERMIT NO'S 18316, 28202, 22548, 19228, AND 22145 ARE TO BE USED IS ACCURATELY OUTLINED HEREON AND SAID LANDS ARE OWNED OR CONTROLLED BY THE APPLICANT.

Edward L. Schenet
EDWARD L. SCHENET STATE WATER RIGHTS SURVEYOR NEV. CERT. NO. 595

SUBSCRIBED AND SWORN TO BEFORE ME THIS 3RD DAY OF DECEMBER 1982.

Ronnie M. Phillips
NOTARY PUBLIC IN AND FOR SAID COUNTY AND STATE

MY COMMISSION EXPIRES JULY 23, 1983

RONNIE M. PHILLIPS Notary Public - State of Nevada My Appointment Expires July 23, 1983

BASIS OF BEARING
BUREAU OF LAND MANAGEMENT PLAT WASHINGTON D.C. DATED SEPT. 22, 1949 FOR T. 21 S., R. 53 E., M.D.M.

1000 750 500 250 0 600 1200 1800
SCALE 1" = 600'

FILED
'83 JAN -7 P2:55
STATE ENG

MAP TO ACCOMPANY AN APPLICATION TO CHANGE THE PLACE OF USE OF WATER APPROPRIATED UNDER PERMIT NO'S 18316, 28202, 22548, 19228, AND 22145
FOR: IRRIGATION AND DOMESTIC PURPOSES
BY: TIM HAFEN RANCHES INC.
FROM: AN UNDERGROUND WATER SOURCE IN PAHRUMP VALLEY BASIN - NYE COUNTY, NEVADA

46511 46510 46509 46508 46507

SHEET 1 OF 2

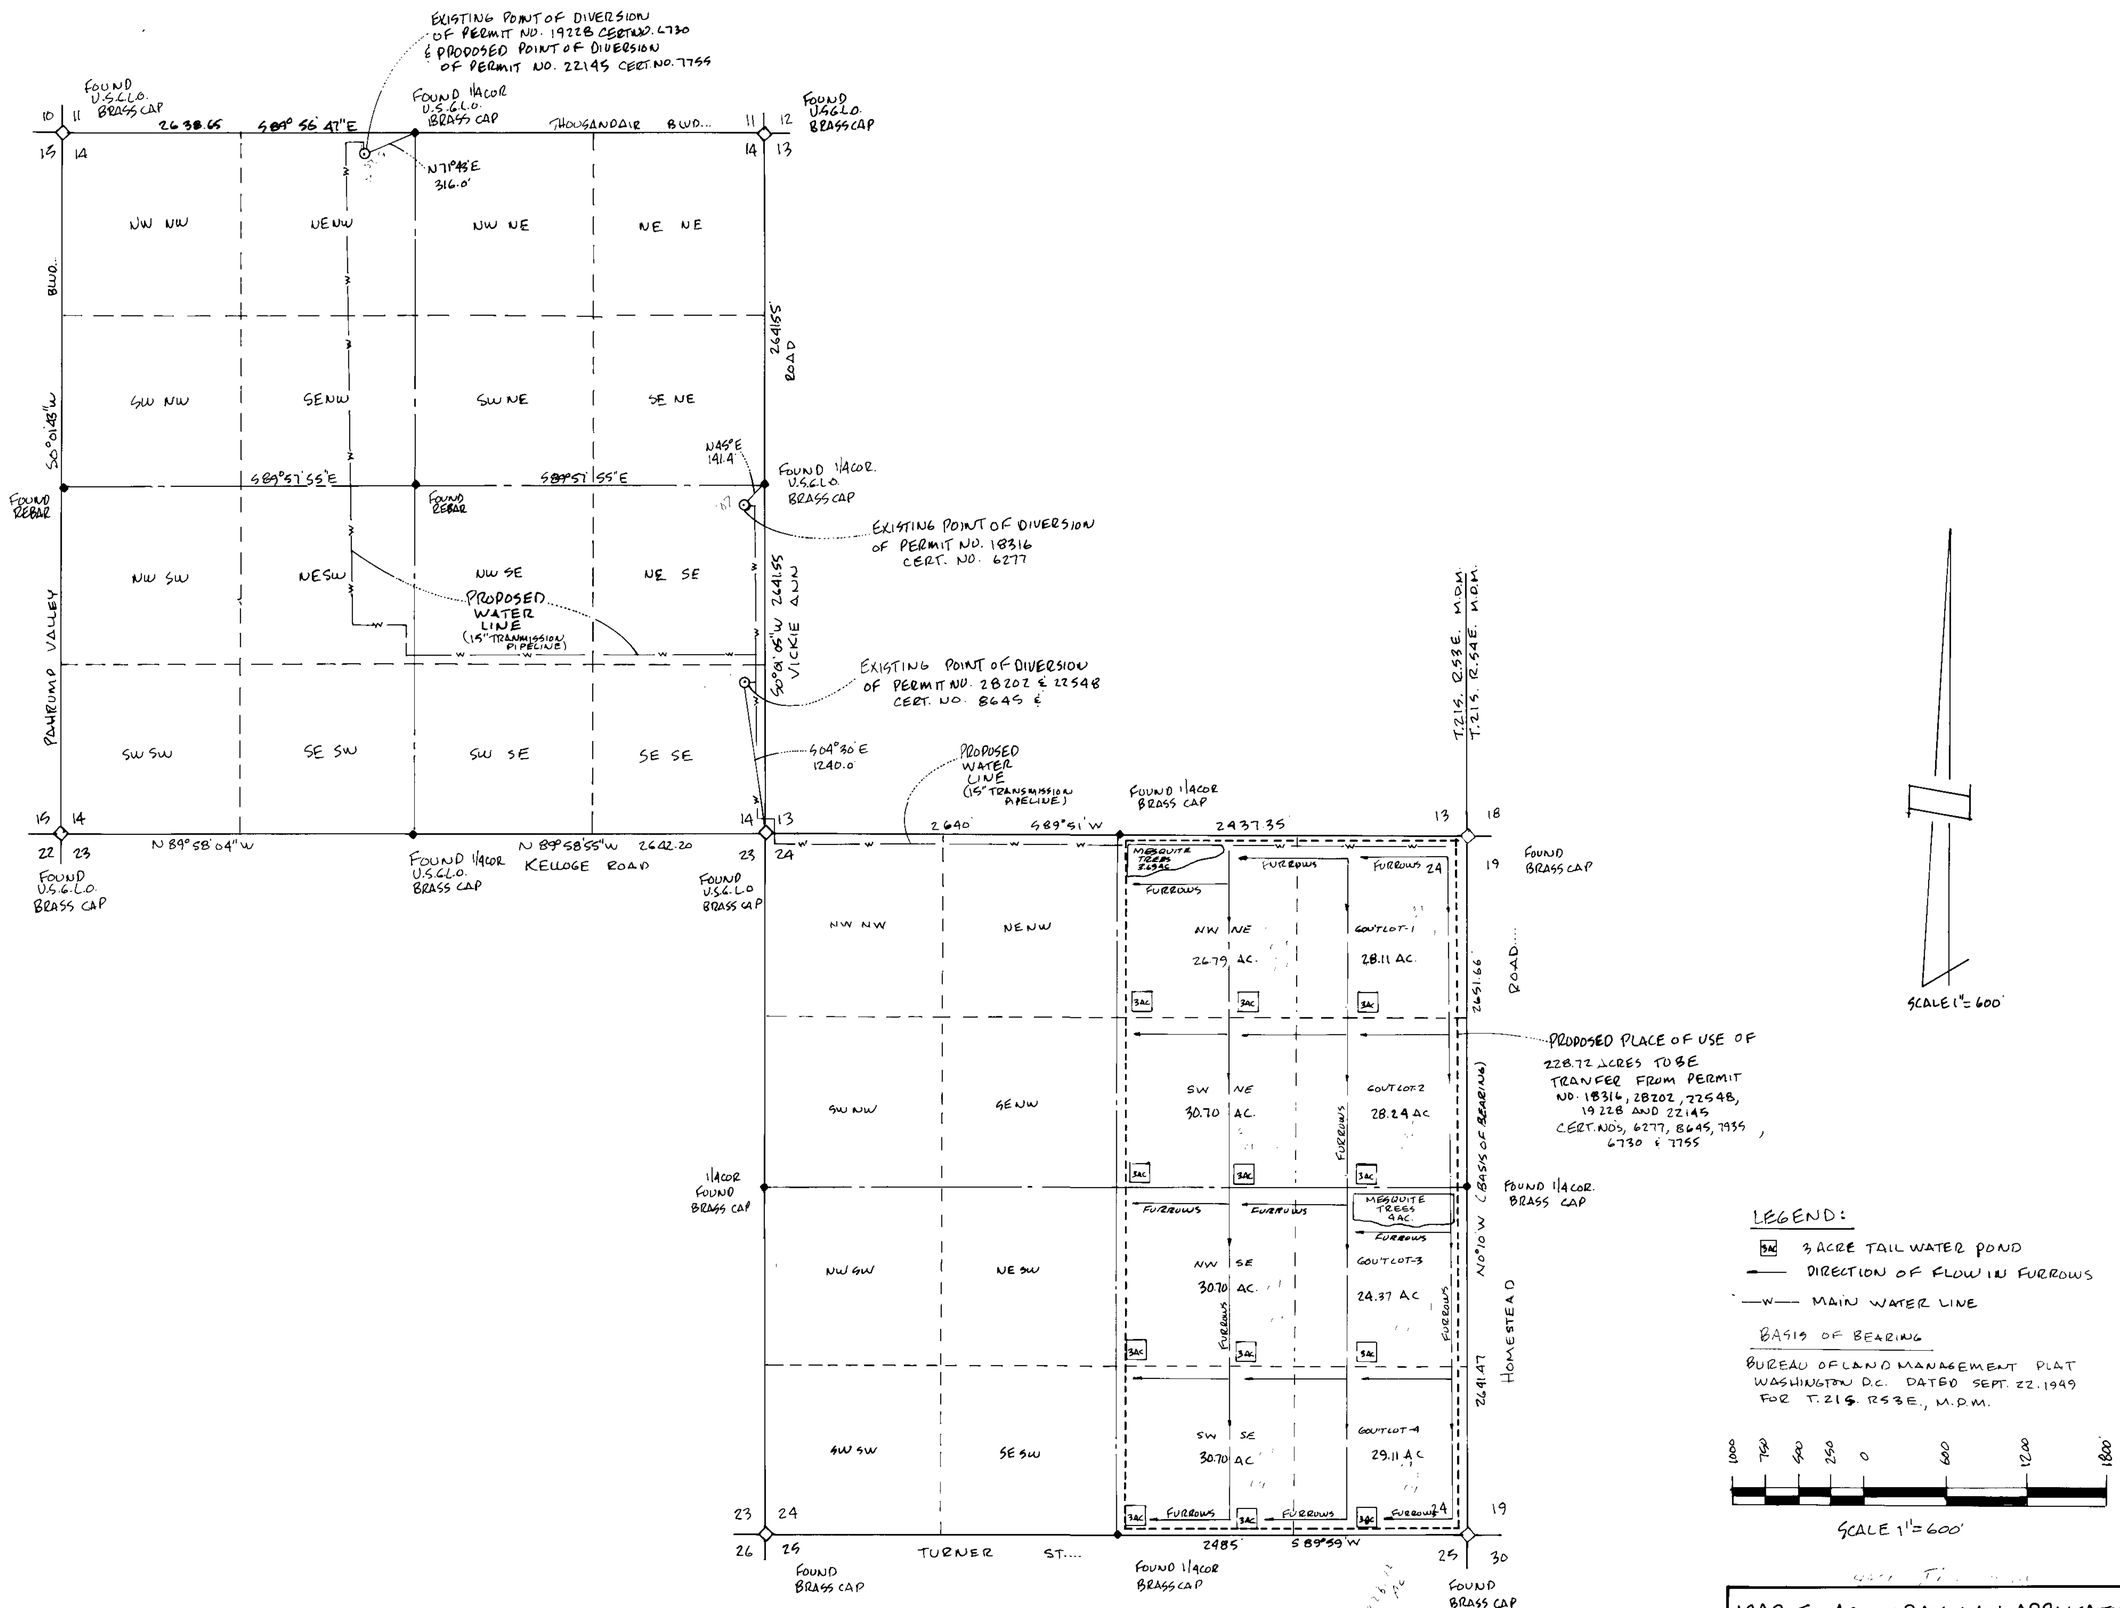

PROPOSED PLACE OF USE AND POINT OF DIVERSION

PORTIONS OF SECTIONS 19 & 24 T. 21S., R. 53E., M.D.M.
NYE COUNTY NEVADA

MAP TO ACCOMPANY AN APPLICATION TO CHANGE THE PLACE OF USE OF WATER APPROPRIATED UNDER PERMIT NO'S 18316, 28202, 22548, 19228, AND 22145
FOR: IRRIGATION AND DOMESTIC PURPOSES
BY: TIM HAFEN RANCHES INC.
FROM: AN UNDERGROUND WATER SOURCE IN PAHRUMP VALLEY BASIN NYE COUNTY NEVADA

SHEET 2 OF 2