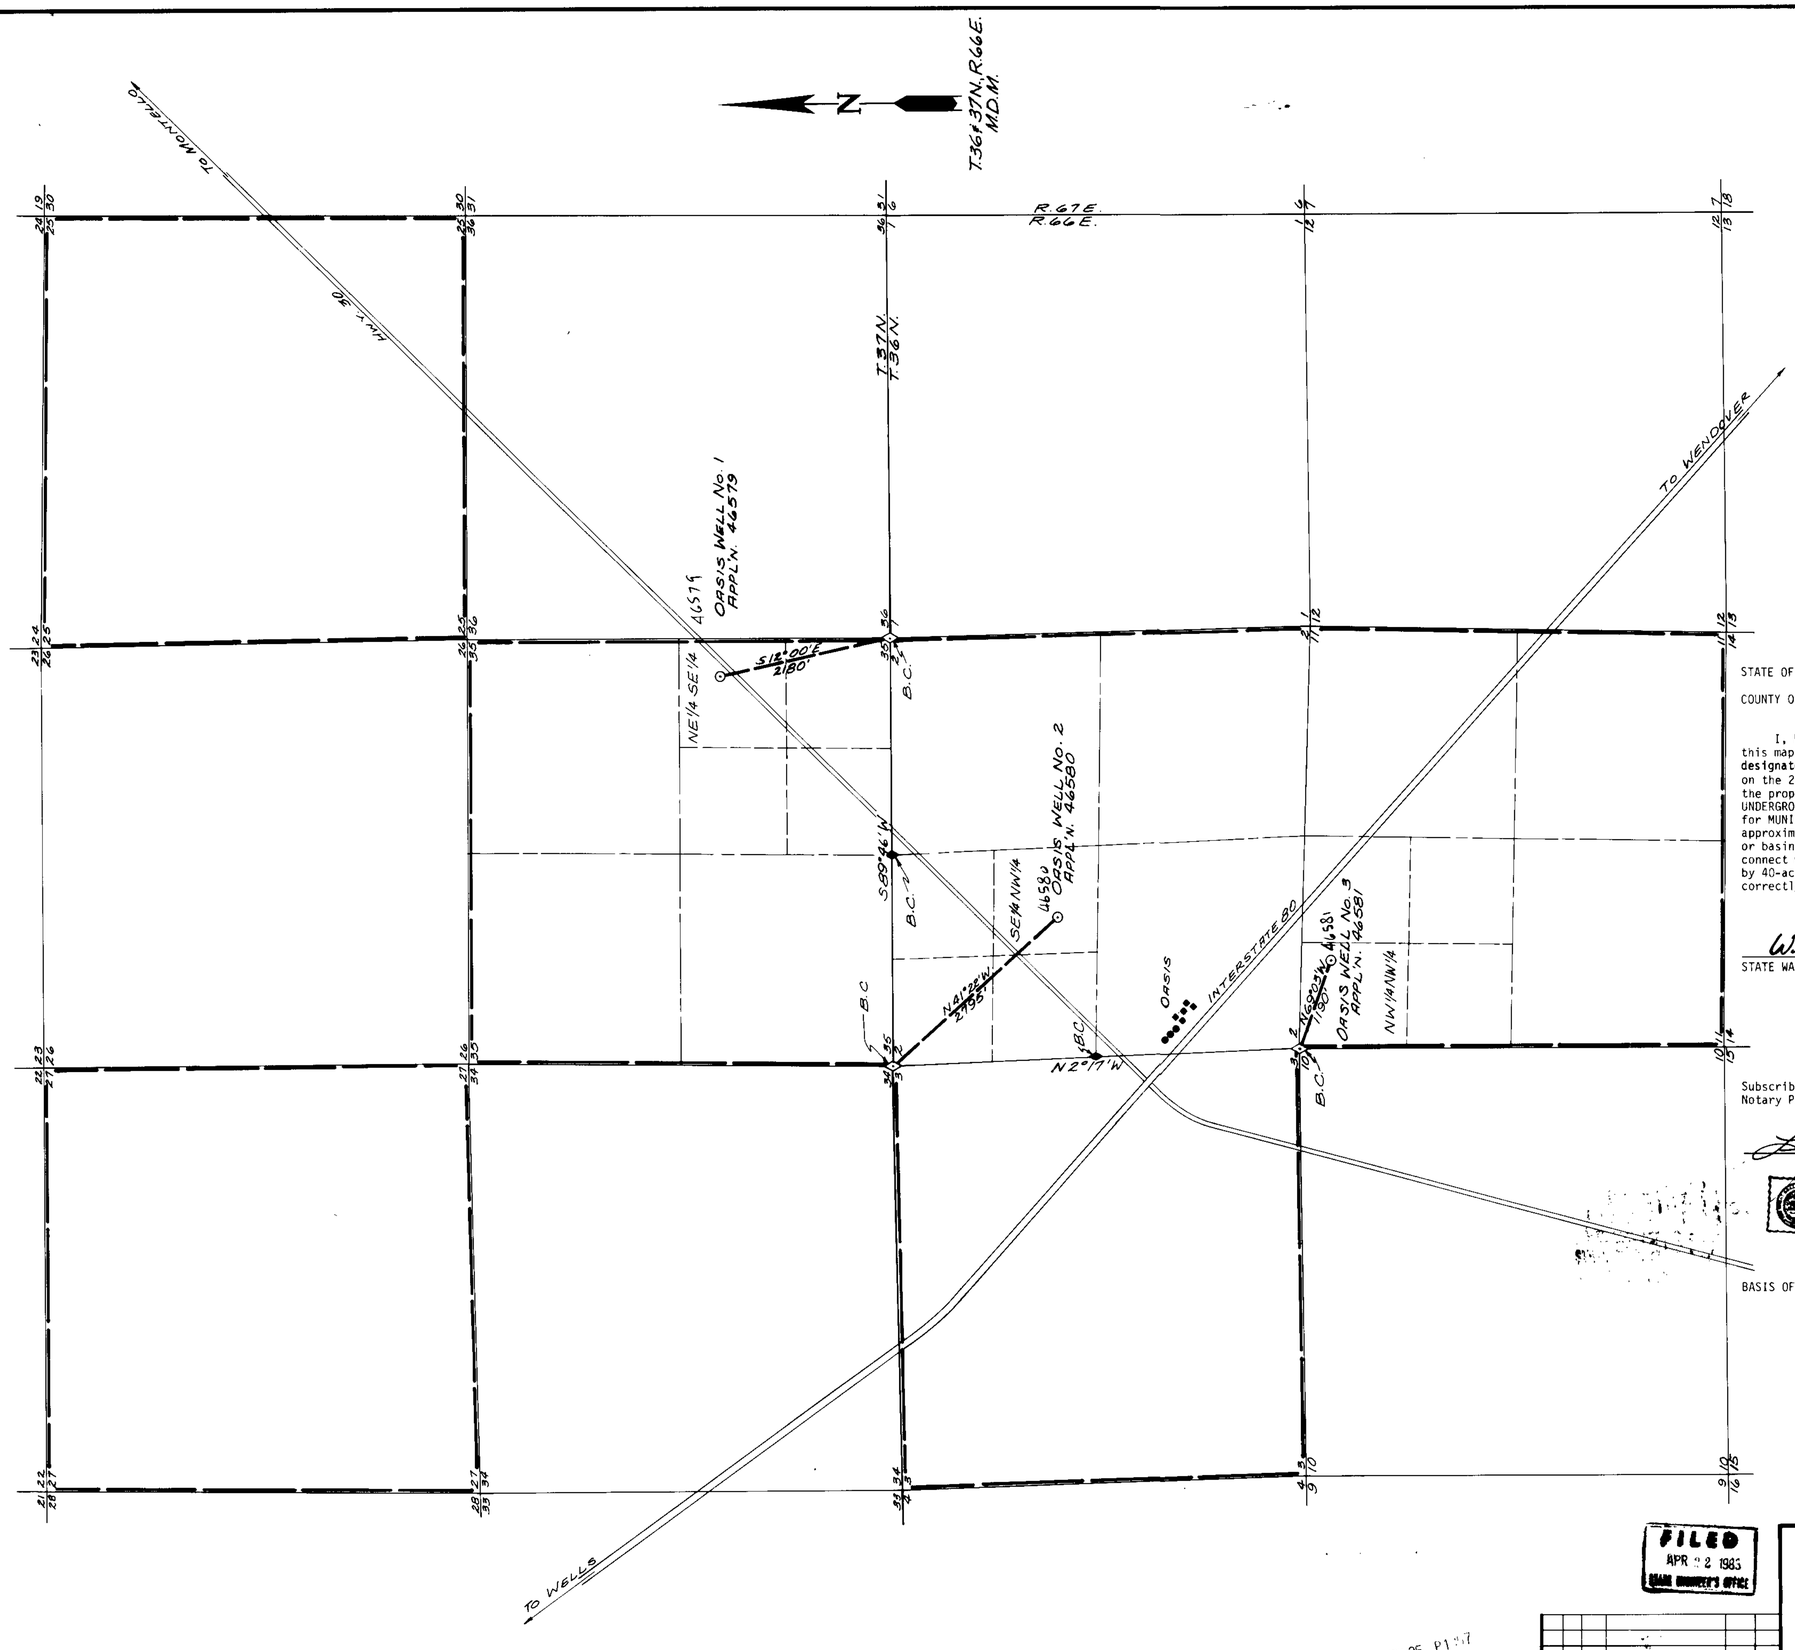

STATE OF NEVADA }
COUNTY OF ELKO } ss.

I, William A. Nisbet, being first duly sworn, depose and say that this map, consisting of one sheet, has been correctly drawn to the designated scale from field notes of a survey, made under my direction, on the 20 day of January, 1983; that it truly and correctly represents the proposed location and extent of the works used to divert water from UNDERGROUND SOURCES in ELKO COUNTY by FLYING "S" LAND & CATTLE COMPANY for MUNICIPAL PURPOSES. That the proposed points of diversion, the approximate location and size of the diverting channel, all reservoirs or basins, the location and names of all other works which will cross or connect with the proposed works, and the boundary of all lands, showing by 40-acre subdivisions the areas proposed to be served, are fully and correctly designated thereon.

William A. Nisbet
STATE WATER RIGHT SURVEYOR NO. 448

REGISTERED LAND SURVEYOR - STATE OF NEVADA
WILLIAM A. NISBET
3005

Subscribed and sworn to before me this 21st day of April, 1983.
Notary Public in and for Elko County, Nevada.

Leora Bernadot

LEORA BERNADOT
Notary Public State of Nevada
Elko County, Nevada
My Appointment expires May 2, 1986

RECEIVED
APR 22 1983
STATE ENGINEER'S OFFICE
ELKO OFFICE

BASIS OF BEARINGS: U.S.G.L.O. Survey Plat approved January 27, 1981 of a Dependent Resurvey of T. 36 N., R. 66 E., M.D.M.

0 1000' 2000' 3000' 4000' 5000'
SCALE: 1" = 1000'

46579, 80, 81

FILED
APR 22 1983
STATE ENGINEER'S OFFICE

'83 APR 25 P1:27
STATE ENGINEER

NO.	BY	DATE	DESCRIPTION	CHK'D	APP'D

REVISIONS

DRAWN BY P. N.	APPROVED BY
JOB NO. 2422-001	DATE 4/83

MAP

TO ACCOMPANY APPLICATION TO APPROPRIATE WATER FOR

MUNICIPAL USE

BY

FLYING "S" LAND & CATTLE CO.

FROM AN UNDERGROUND SOURCE

CHILTON ENGINEERING CORPORATED
ELKO, NEVADA RENO, NEVADA

W83005

46581 46580 46579