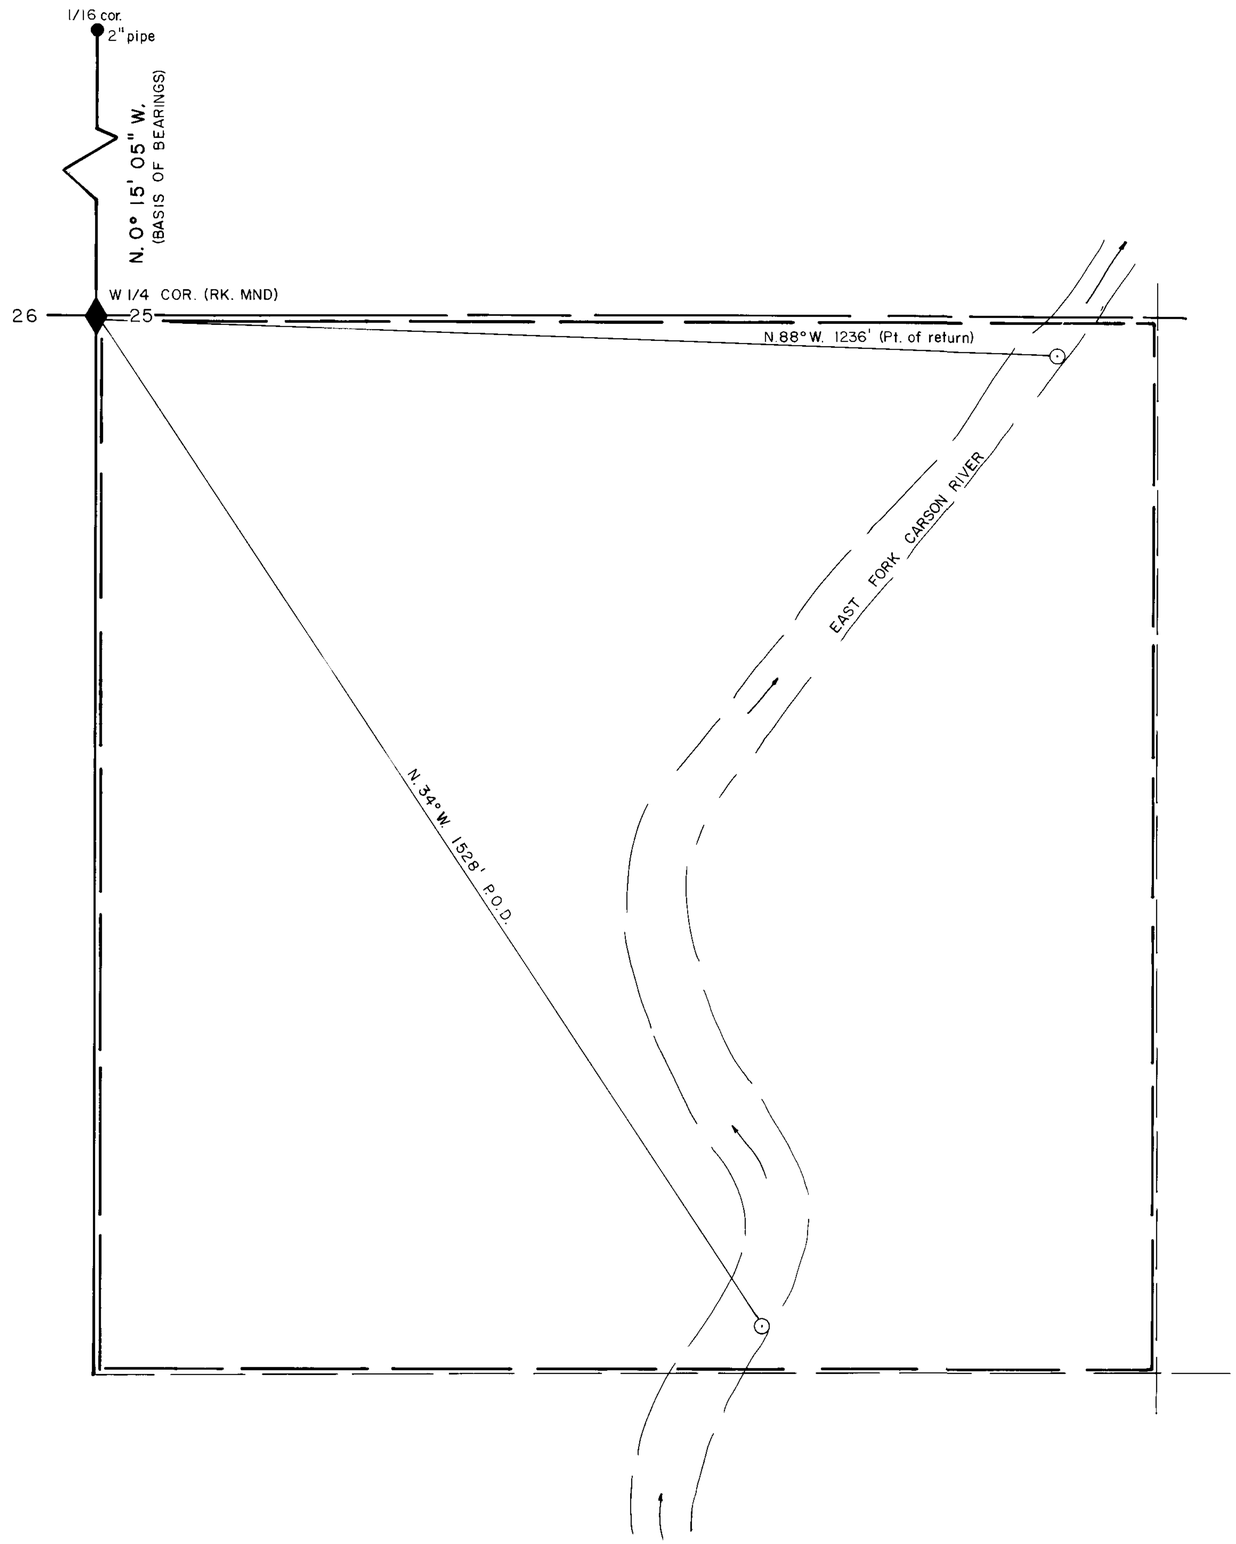

NW 1/4 SW 1/4 SEC. 25, T. 12 N., R. 20 E., M.D.B.& M.

I, JAMES P. HADDAN, BEING FIRST DULY SWORN, DEPOSE AND SAY THAT THIS MAP, CONSISTING OF ONE SHEET HAS BEEN CORRECTLY DRAWN TO THE DESIGNATED SCALE FROM MAPS ON RECORD IN THE STATE ENGINEER'S OFFICE, BLM TOWNSHIP SURVEYS, AND FIELD NOTES OF A SURVEY MADE UNDER MY DIRECTION BETWEEN THE 16TH DAY OF APRIL AND THE 22ND DAY OF APRIL 1983; THAT IT TRULY AND CORRECTLY REPRESENTS THE LOCATION OF THE PROPOSED WORKS TO DIVERT WATER FROM E. FORK CARSON RIVER BY MICHAEL SPRINGER IN DOUGLAS CO. FOR HYDROELECTRIC POWER PURPOSES; THAT THE PROPOSED POINT OF DIVERSION AND THE BOUNDARY OF ALL LANDS; SHOWING BY 40 ACRE SUBDIVISIONS THE AREAS WHERE THE WATER IS TO BE USED, ARE FULLY AND CORRECTLY DESIGNATED HEREON.

James P. Haddan

STATE WATER RIGHTS SURVEYOR NO. 575

SUBSCRIBED AND SWORN TO BEFORE ME THIS 25th DAY OF April, 1983.

Diane E. Haddan

N

SCALE — 1" = 100'

100 0 100 200 300

FILED
APR

HADDAN ENGINEERING
1807 N. NEVADA STREET
CARSON CITY, NEVADA 89701
(702) 883-6595

MAP TO ACCOMPANY APPLICATION 46585 TO APPROPRIATE WATER FOR HYDROELECTRIC POWER PURPOSES BY MICHAEL SPRINGER FROM THE EAST FORK OF THE CARSON RIVER DOUGLAS CO., NEVADA

46585