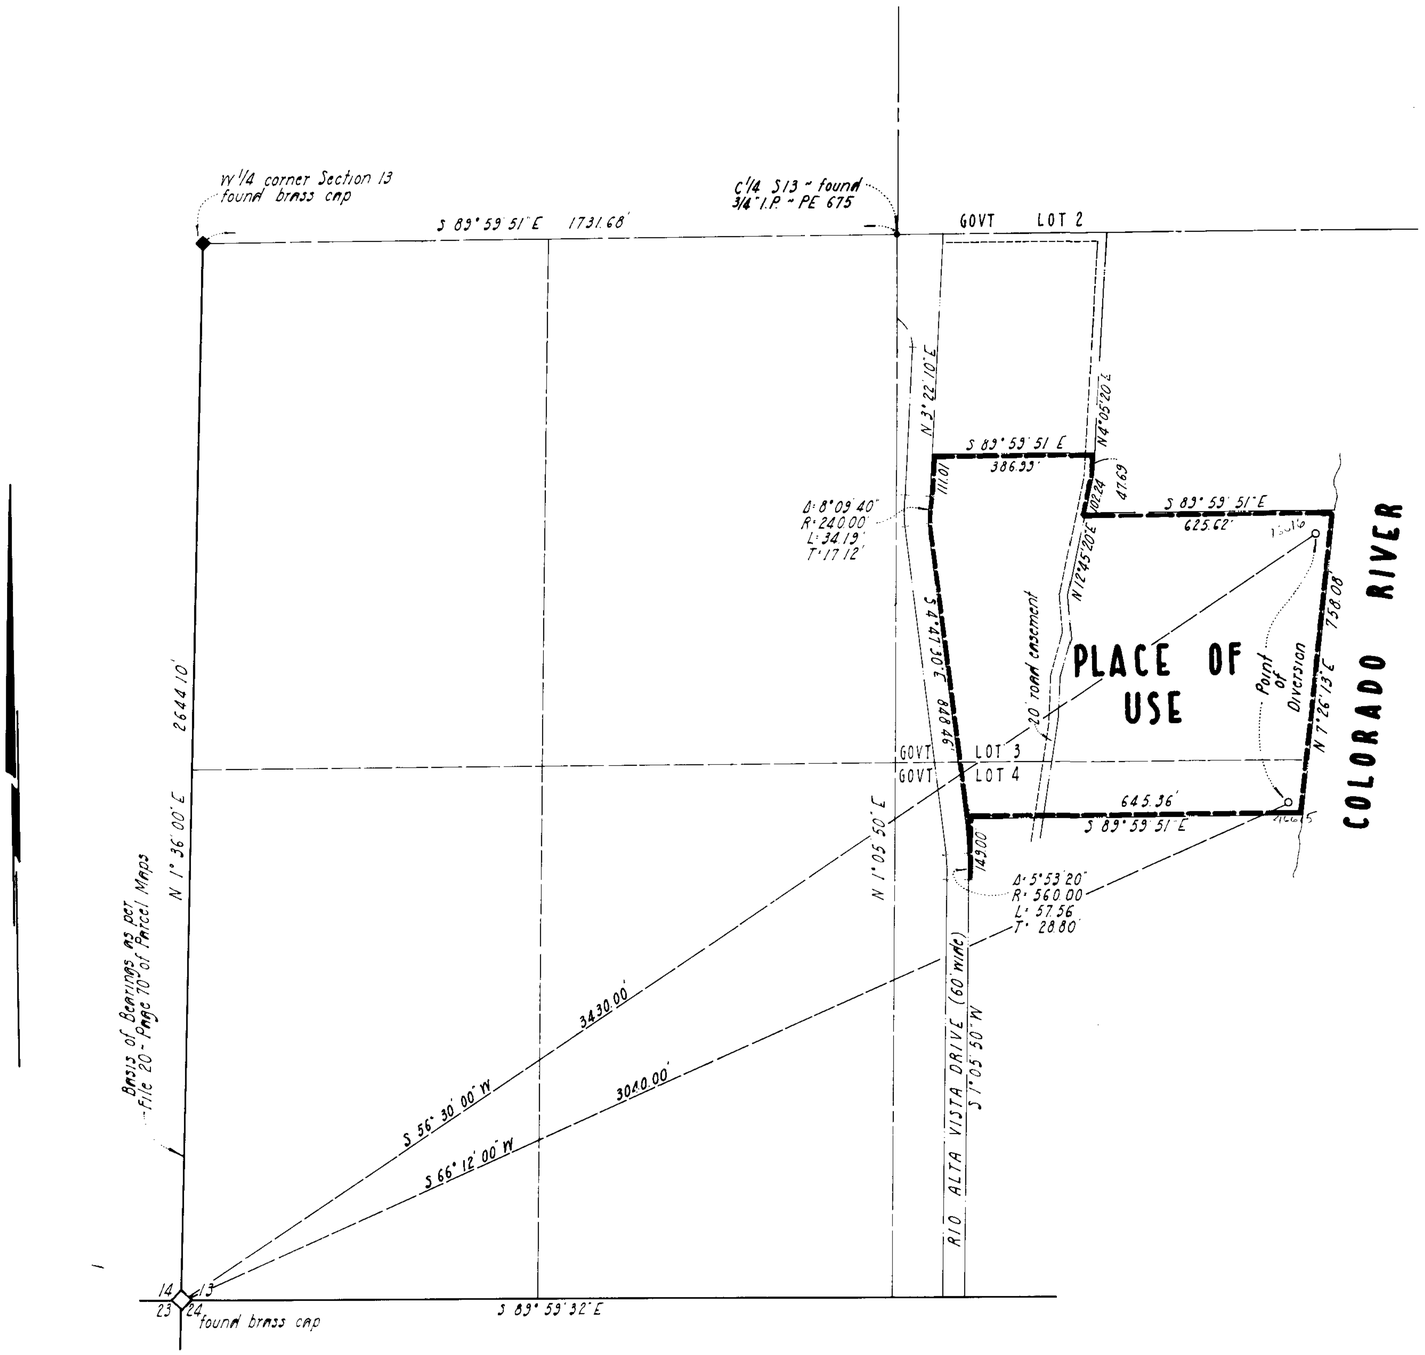

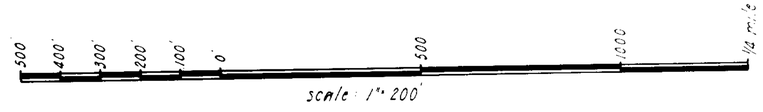

State of Nevada } ss.
County of Clark }

I, Robert J. McNutt, being first duly sworn, do depose and say that this map, consisting of one sheet, has been correctly drawn to the designated scale from field notes of a survey made under my supervision on December 6, 1982, that it truly and correctly represents the locations and extent of the works used to divert water from infiltration wells from the Colorado River by William G. Bennett and William N. Pennington for quasi-municipal & domestic use

subscribed and sworn to before me this day of , 1982

Robert J. McNutt
State Water Right Surveyor
#418

notary public

PLACE OF USE
A PORTION OF SECTION 13·T32S·R66E· MDM CLARK COUNTY·NEVADA

FILED
FEB 07 1983
STATE ENGINEER'S OFFICE

STATE ENGIN...
'83 FEB -7 P1:46

46615 C

MAP
TO ACCOMPANY AN APPLICATION TO APPROPRIATE WATER

BY: William G. Bennett & William N. Pennington
FOR: Quasi-municipal and domestic use
FROM: Infiltration wells from the Colorado River

46616 46615