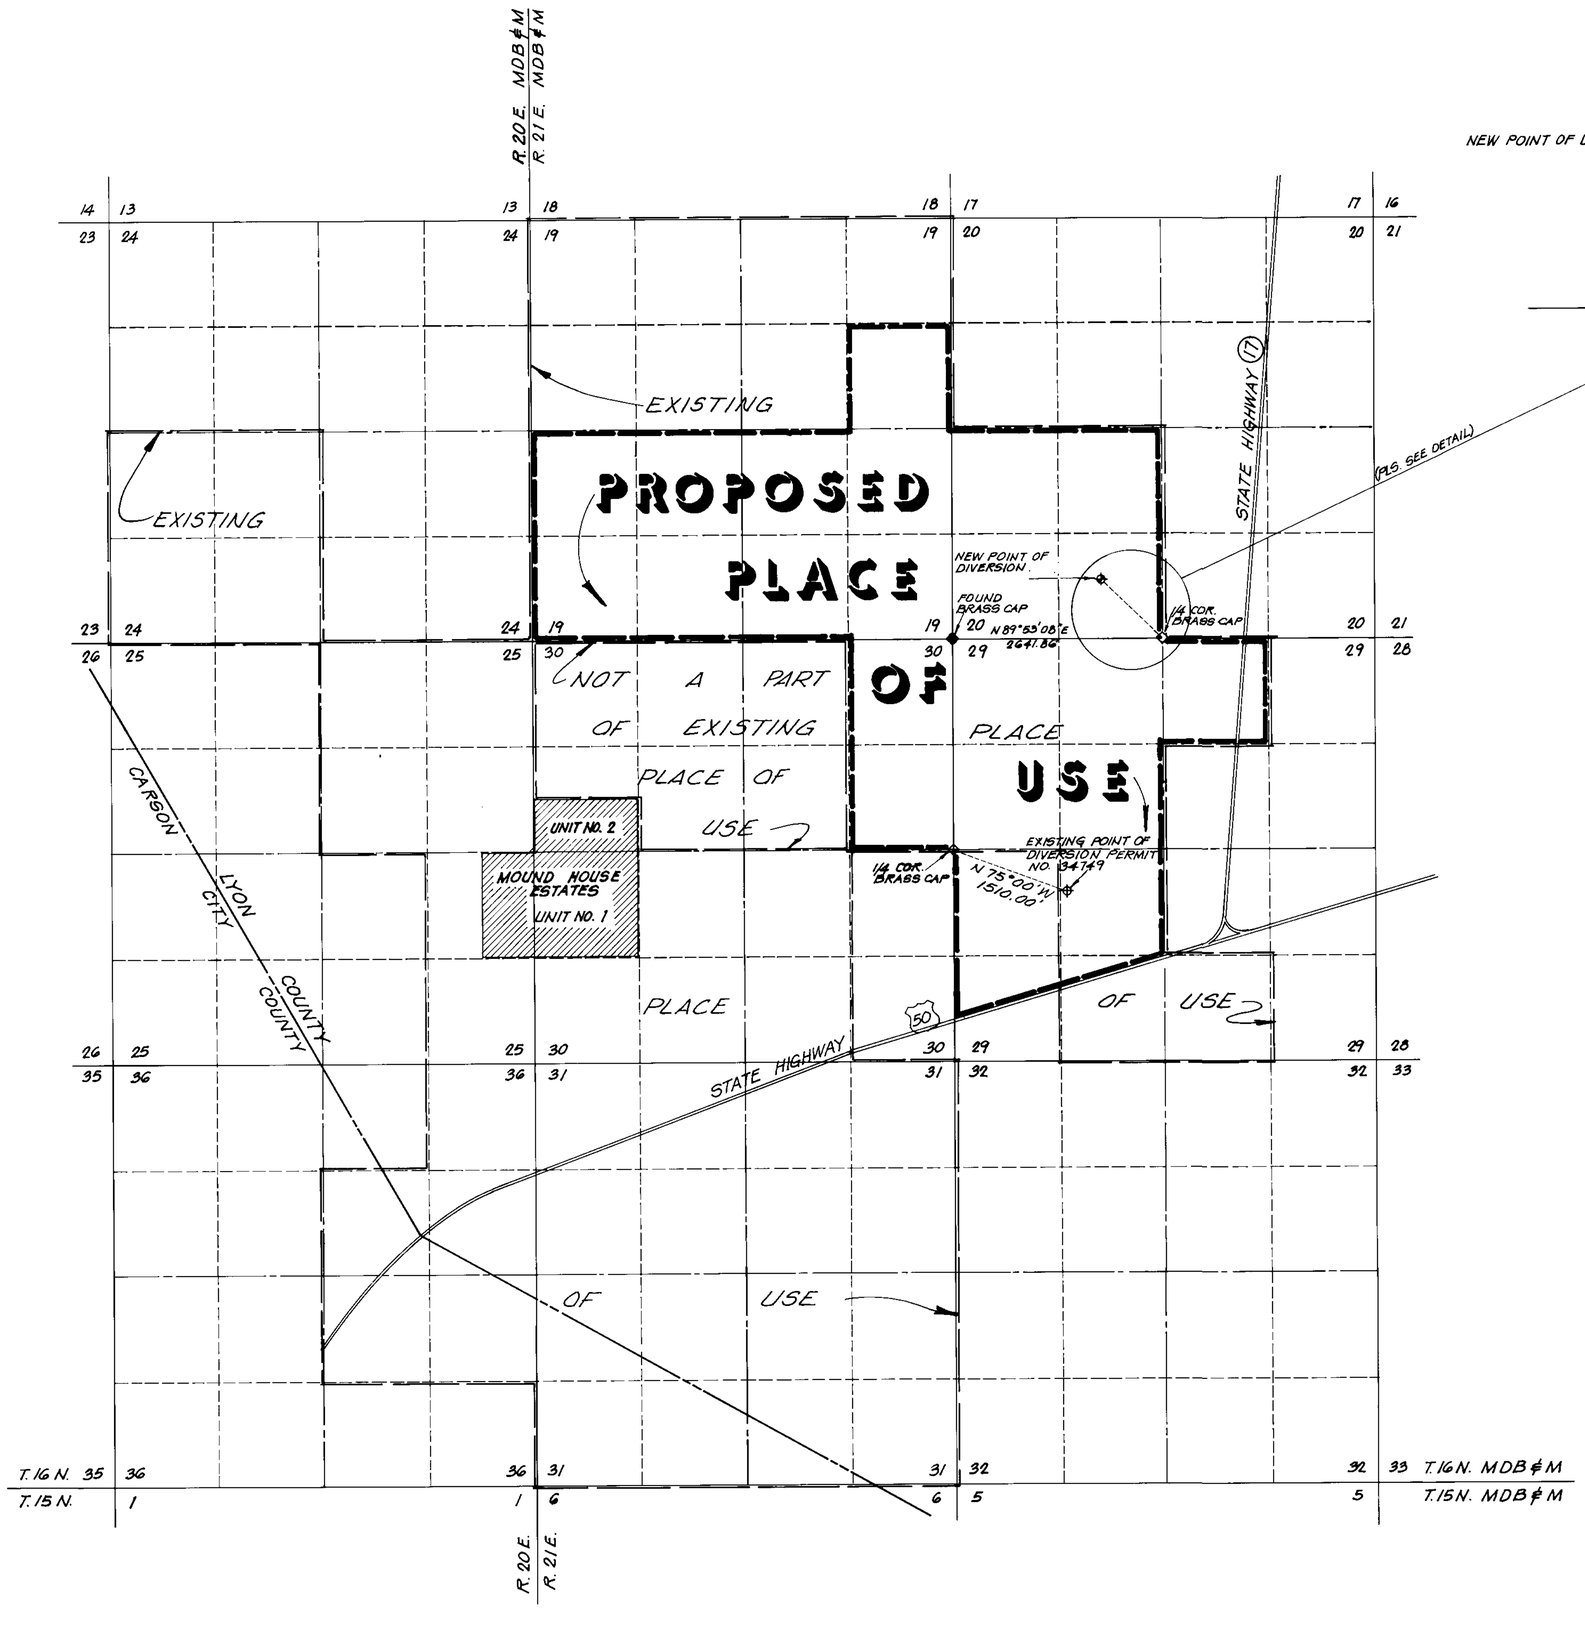

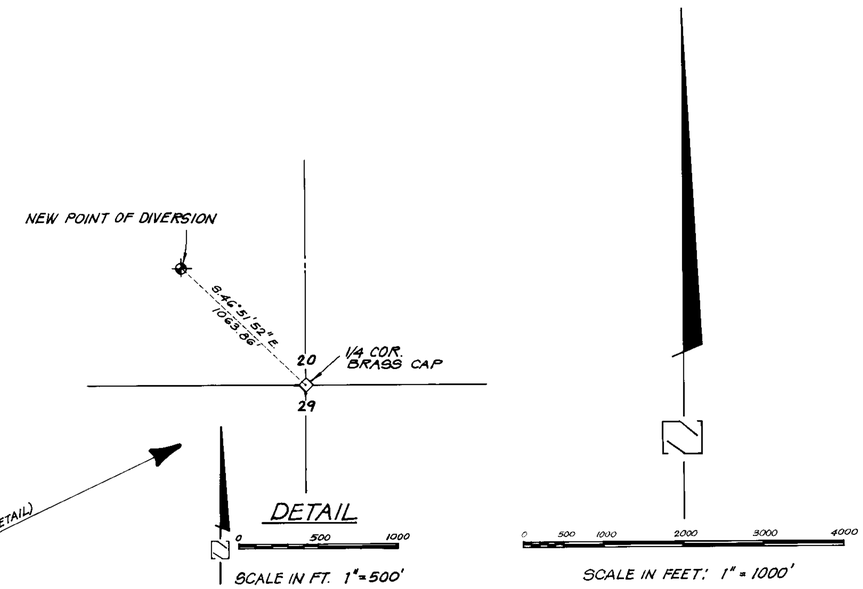

BASIS OF BEARING:

THE S. LINE OF THE SW 1/4 OF SEC. 20, T. 16 N., R. 21 E., MDB&M. (NEVADA STATE COORDINATE SYSTEM, WEST ZONE)

STATE OF NEVADA
COUNTY OF WASHOE } S.S.

I, ROY H. HIBDON BEING FIRST DULY SWORN DEPOSE AND SAY THAT THIS MAP CONSISTING OF ONE SHEET HAS BEEN CORRECTLY DRAWN TO THE DESIGNATED SCALE FROM VARIOUS OFFICIAL FILED MAPS AND RECORDS, THAT IT TRULY AND CORRECTLY REPRESENTS THE PROPOSED LOCATION AND THE EXTENT OF THE WORKS USED TO DIVERT WATER FROM AND UNDER-GROUND SOURCE IN LYON COUNTY BY JULIUS BUNKOWSKI FOR QUASI-MUNICIPAL PURPOSES. THAT THE POINTS OF DIVERSION, THE APPROXIMATE LOCATION AND SIZE OF THE DIVERTING WORKS, ALL RESERVOIRS OR BASINS, THE LOCATION AND NAMES OF ALL OTHER WORKS WHICH WILL CROSS OR CONNECT WITH THE PROPOSED WORKS AND THE BOUNDARY OF ALL LANDS SHOWING BY 40 ACRE SUBDIVISIONS, ARE FULLY AND CORRECTLY DESIGNATED THEREON.

Roy H. Hibdon
ROY H. HIBDON
STATE WATER RIGHT SURVEYOR
NO. 370

SUBSCRIBED AND SWORN TO ME THIS 10TH DAY OF FEBRUARY, 1983. MY COMMISSION EXPIRES JUNE 9, 1986.

Martin Pritchett
NOTARY PUBLIC

SEAL

FILED
FEB 16
STATE ENGINEER'S OFFICE

'83

STATE ...

MAP

TO ACCOMPANY APPLICATION TO CHANGE POINT OF DIVERSION AND PARTIAL PURPOSE OF A PORTION OF PERMIT NO. 34749 FOR JULIUS BUNKOWSKI IN LYON COUNTY, NEVADA

PREPARED BY:
ROY H. HIBDON
CIVIL ENGINEERING CONSULTANT
1479 SO. WELLS, RENO, NV. 89502

DATE FEB. 1983
JN 80-047
SHEET NO. 1 OF 1

46625