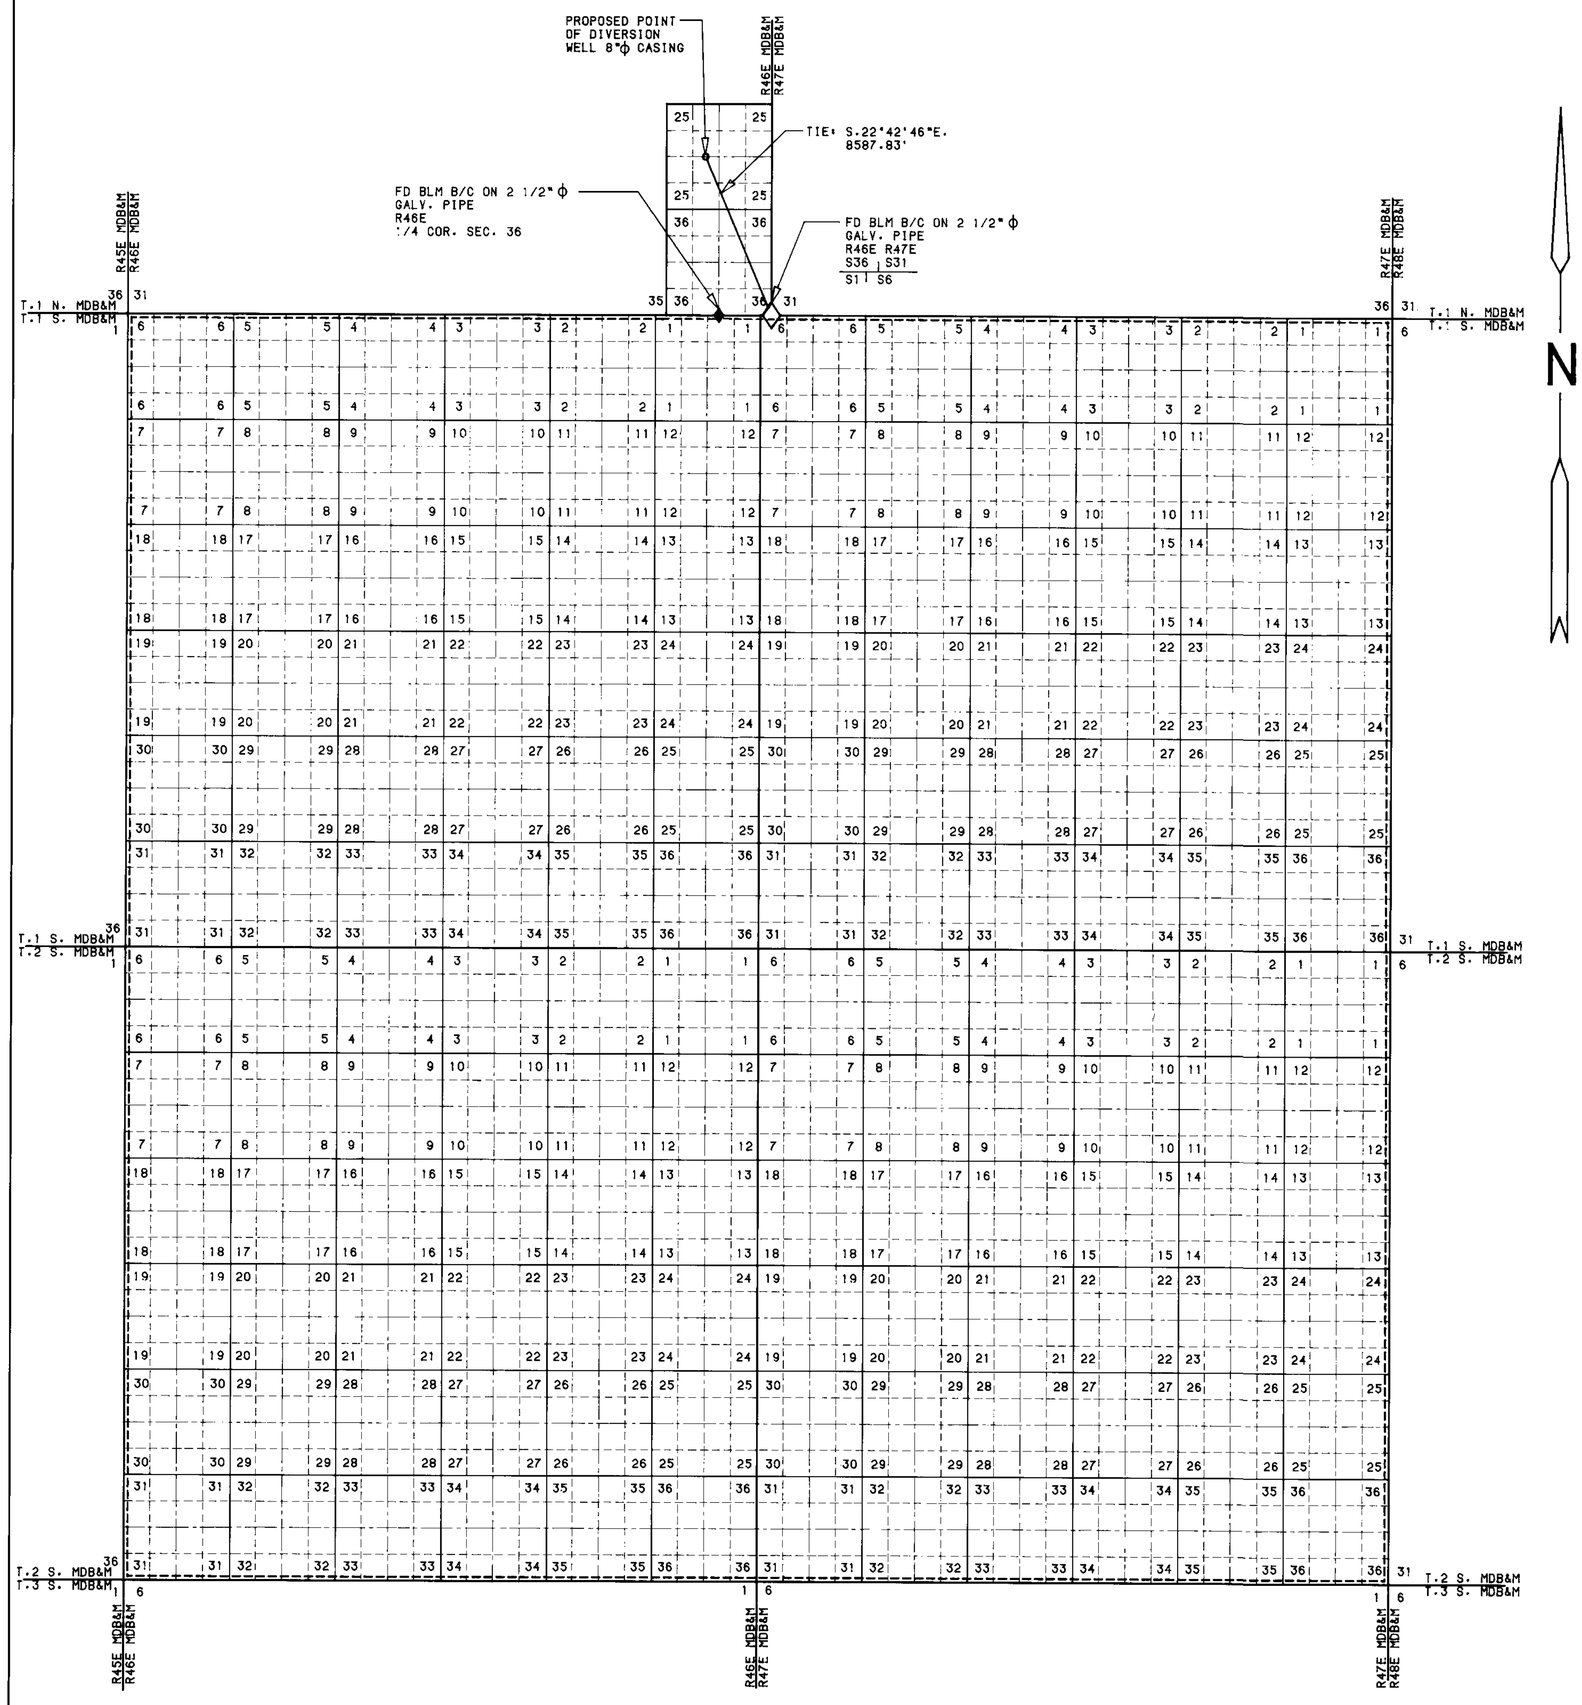

BASIS OF BEARING

S 89°35'00"E BEING THE BEARING OF THE SOUTH SECTION LINE OF SECTION 36, T.1.N., R46E M.D.B.&M. PER BLM RECORD OF SURVEY.

STATE OF NEVADA
COUNTY OF CLARK ss

I, KENNETH D. FARRIMOND, BEING FIRST DULY SWORN, DO HEREBY DISPOSE AND SAY THAT THIS MAP, CONSISTING OF ONE SHEET, HAS BEEN CORRECTLY DRAWN TO THE DESIGNATED SCALE FROM FIELD NOTES OF A SURVEY MADE BY ME OR UNDER MY SUPERVISION AND DIRECTION, ON THE 28TH DAY OF JAN., 1983; THAT IT TRULY AND ACCURATELY REPRESENTS THE PROPOSED LOCATION AND EXTENT OF WORKS USED TO DIVERT UNDERGROUND WATER IN NYE COUNTY, NEVADA BY U.S. DEPT. OF ENERGY FOR CONSTRUCTION PURPOSES; THAT THE PROPOSED POINT OF DIVERSION, THE LOCATION OF ALL OTHER WORKS, THAT THE BOUNDARIES OF ALL OTHER LANDS, SHOWING BY 40-ACRE SUBDIVISIONS, THE AREAS PROPOSED TO BE SERVED ARE FULLY CORRECTLY DESIGNATED HEREON.

STATE WATER RIGHT SURVEYOR NO. 521

SUBSCRIBED AND SWORN TO BEFORE ME, A NOTARY PUBLIC, IN AN FOR THE COUNTY OF CLARK, STATE OF NEVADA, ON THIS 7TH DAY OF FEBRUARY, 1983

NOTARY PUBLIC

4000' 0' 4000' 8000' 12,000'

SCALE: 1" = 4000'

FILED
FEB 22 1983
STATE ENGINEER'S OFFICE

MAP
TO ACCOMPANY APPLICATION
TO APPROPRIATE WATER
FOR CONSTRUCTION PURPOSES
IN NYE COUNTY, NEVADA
BY U.S. DEPT. OF ENERGY
FROM UNDERGROUND SOURCE

APPL # 46633

I.D. NO. M000300

56916 ERIGINAL 14097 3-9-95

56916 46633