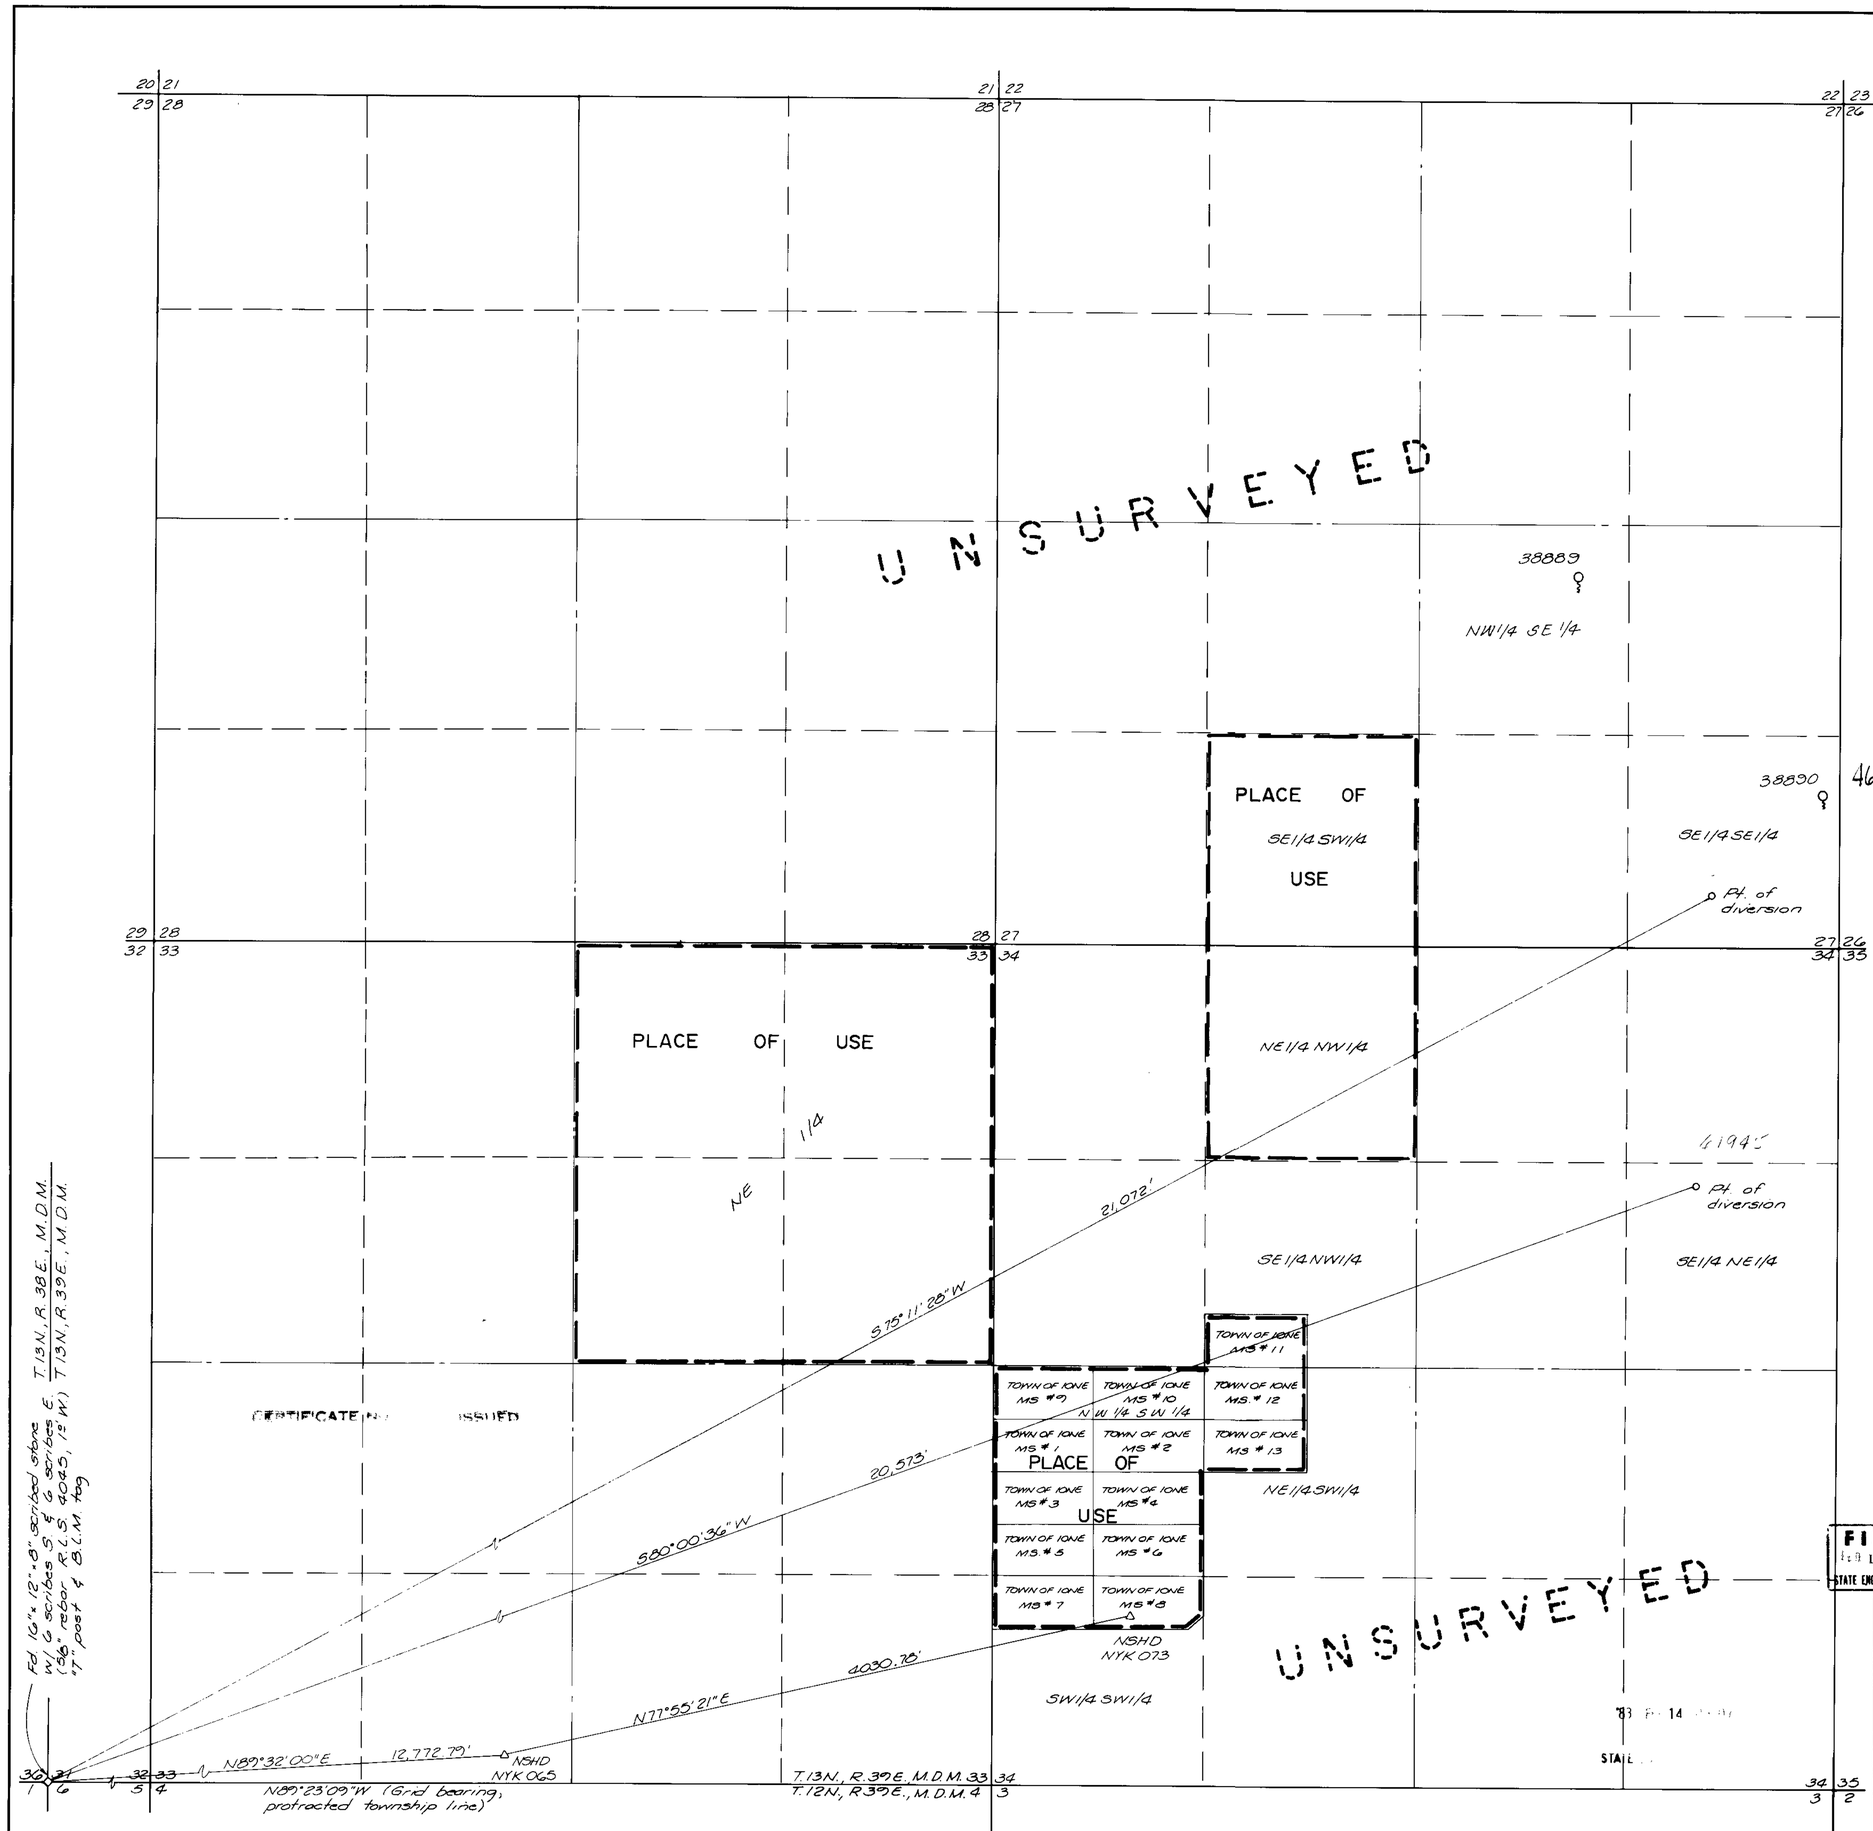

Scale: 1" = 500'

Basis of Bearings: Nevada Coordinate System, Central Zone as established by the Geodetic Control Survey section of the Nevada Dept. of Transportation

46638 CERTIFICATE NO. 14629 ISSUED 07-03-97

State of Nevada
County of Washoe ss

I, Harry R. Ericson, being first duly sworn, do hereby depose and say that this map, consisting of one sheet, has been drawn to the designated scale from field notes of a survey made by me or under my supervision and direction, on the 7 day of FEB, 1983, that it truly and accurately represents the proposed location and extent of works used to divert water from underground sources in Nye County, Nevada, by Marshall Earth Resources, Inc. for mining, milling and domestic purposes; that the proposed point of diversion, the location and names of all other works, that the boundaries of all lands showing by 40 acre subdivisions, the areas proposed to be served are fully and correctly designated hereon.

Harry R. Ericson
State Water Right Surveyor No. 332

Subscribed and sworn to before me, a Notary Public, in and for the County of Washoe, State of Nevada, on this 7 day of February, 1983.

Carol Ann Adams
Notary Public

CAROL ANN ADAMS
Notary Public, State of Nevada
Washoe County
Expires June 25, 1983

500 0 500 1000 1500

FILED
FEB 14 1983
STATE ENGINEER'S OFFICE

MAP
TO APPROPRIATE WATER
FOR MINING, MILLING & DOMESTIC PURPOSES
BY MARSHALL EARTH RESOURCES, INC.
IN NYE COUNTY, NEVADA
FROM UNDERGROUND SOURCES

sea ENGINEERS/PLANNERS
950 INDUSTRIAL WAY
SPARKS, NEVADA

JOB NO. 801-010-811
DATE Jan., 1983
DR. MCW

61945 46639 46638