MAP TO ACCOMPANY APPLICATION TO APPROPRIATE WATER & STEAM FOR GEOTHERMAL INDUSTRIAL PURPOSES

STATE OF NEVADA }
COUNTY OF CHURCHILL } SS

I. LOWELL D. EMERY BEING FIRST DULY SWORN DEPOSE AND SAY THAT THIS MAP CONSISTING OF ONE SHEET NUMBERED FROM TO 1 INCLUSIVE HAS BEEN CORRECTLY DRAWN TO THE DESIGNATED SCALE FROM FIELD NOTES OF A SURVEY MADE BY ME BETWEEN THE 1ST DAY OF FEB. AND THE 3RD DAY OF FEB. 1983 THAT IT TRULY AND CORRECTLY REPRESENTS THE LOCATION OF THE WORKS USED TO DIVERT WATER FROM AN UNDERGROUND SOURCE IN CHURCHILL + PERSHING COUNTY BY _

TRANS-PACIFIC GEOTHERMAL, INC. & MONTEREY ENERGY CO.
APPLICANT

FOR THE PURPOSE OF GEOTHERMAL USE THAT THE PROPOSED POINT OF DIVERSION PROPOSED WELL SITES ARE FULLY AND CORRECTLY DESIGNATED THEREON_

Lowell D. Emery
LOWELL D. EMERY R.L.S. 1ST S.W.R.S. 536

SUBSCRIBED AND SWORN TO BEFORE ME THIS 3RD DAY OF FEB. 1983 ; A NOTARY PUBLIC IN AND FOR CHURCHILL COUNTY, NEVADA_

Dellet R Luff
NOTARY PUBLIC

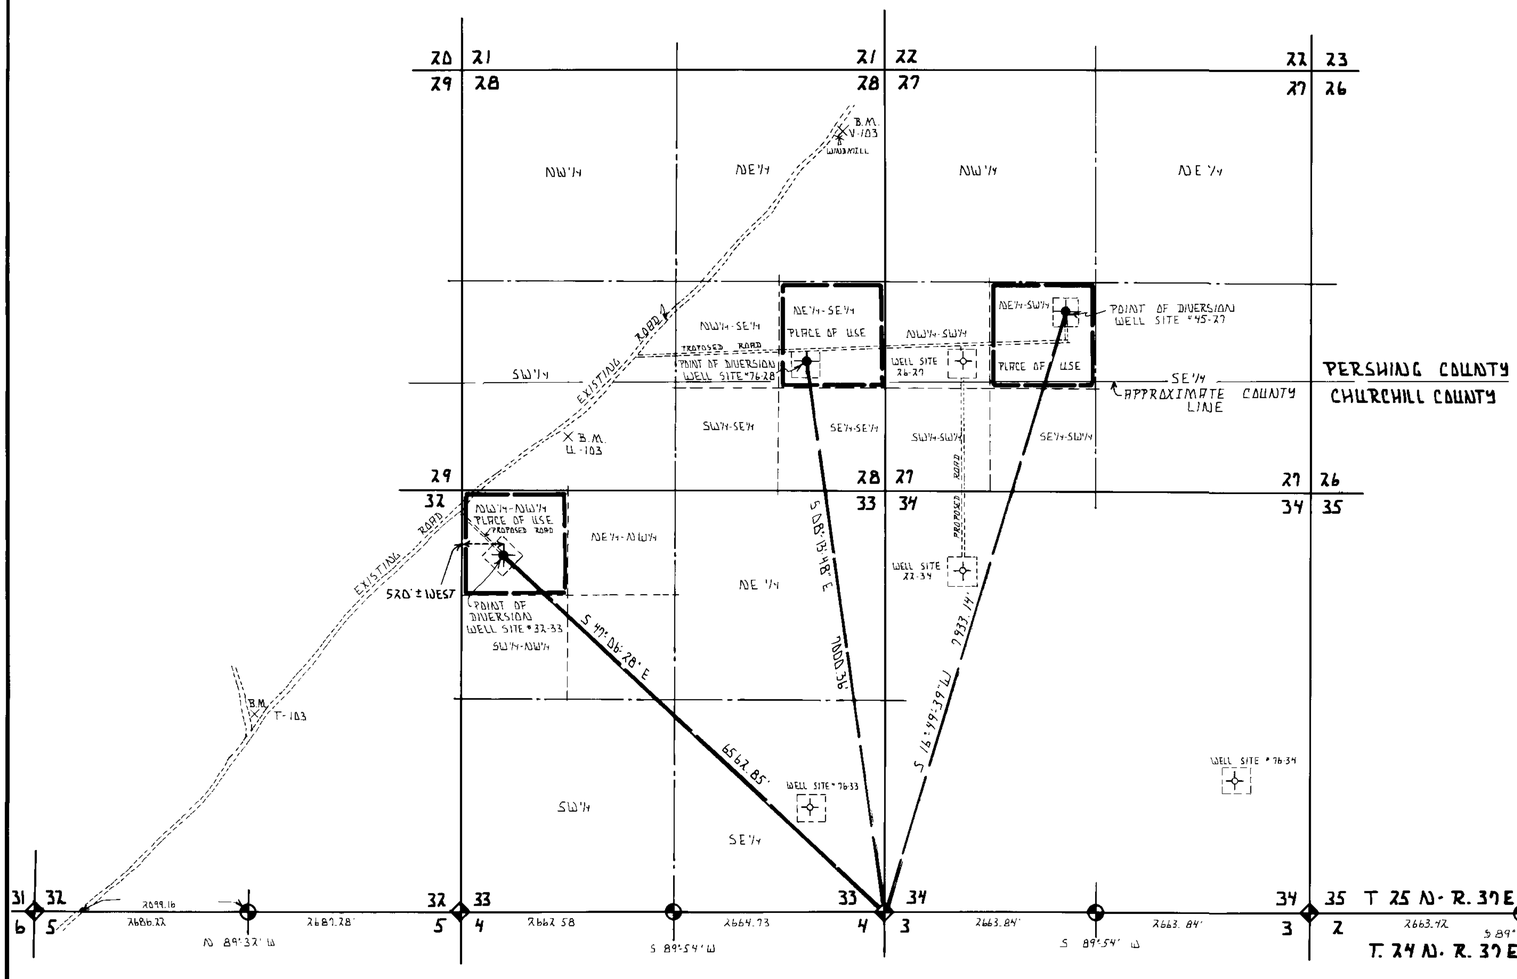

SECTIONS 27, 28, 33 & 34 T. 25 N. R. 37 E. M.D.B.&M.

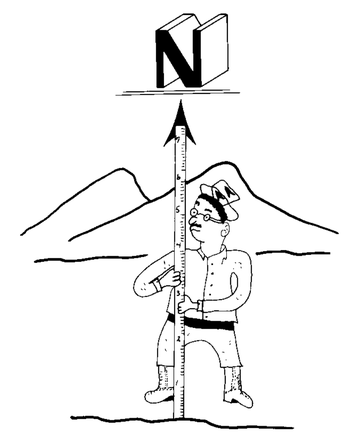

BASIS OF BEARING

S 89°54' W ON THE SOUTH LINE OF SEC. 34 T 25 N R. 37 E M.D.B.&M. AS PER B.L.M. RECORD.

LEGEND

- PROPOSED WELL SITE
- EXISTING WELL SITES
- FOUND B.L.M. PIPE + CAP ¼ CORNERS
- FOUND B.L.M. PIPE + CAP SECTION CORNERS
- 350'×350' PAD AROUND WELL SITE

SCALE 1" = 1000 FT.

0 1000 2000 3000 4000 5000 6000

FILED
STATE ENGINEER, STATE OF NEVADA

MAP TO ACCOMPANY APPLICATIONS TO APPROPRIATE WATER & STEAM FOR GEOTHERMAL INDUSTRIAL PURPOSES

BY_ TRANS-PACIFIC GEOTHERMAL, INC. & MONTEREY ENERGY CO.

FROM_ AN UNDERGROUND SOURCE

DRAWN BY_ BUZZ FITZPATRICK	SURVEYED BY_ LOWELL D. EMERY S.W.R.S. 536
DATE_ FEB. 3. 1983	P.O. BOX 84
SCALE_ 1" = 1000 FT.	FALLON, NEVADA 89406

46644